SECTION 8
TOWN 4
RANGE 6

# CITY OF TIPP CITY
# MIAMI COUNTY, OHIO

PARCEL ID NUMBER
G15-_____

# PLAT NW 66

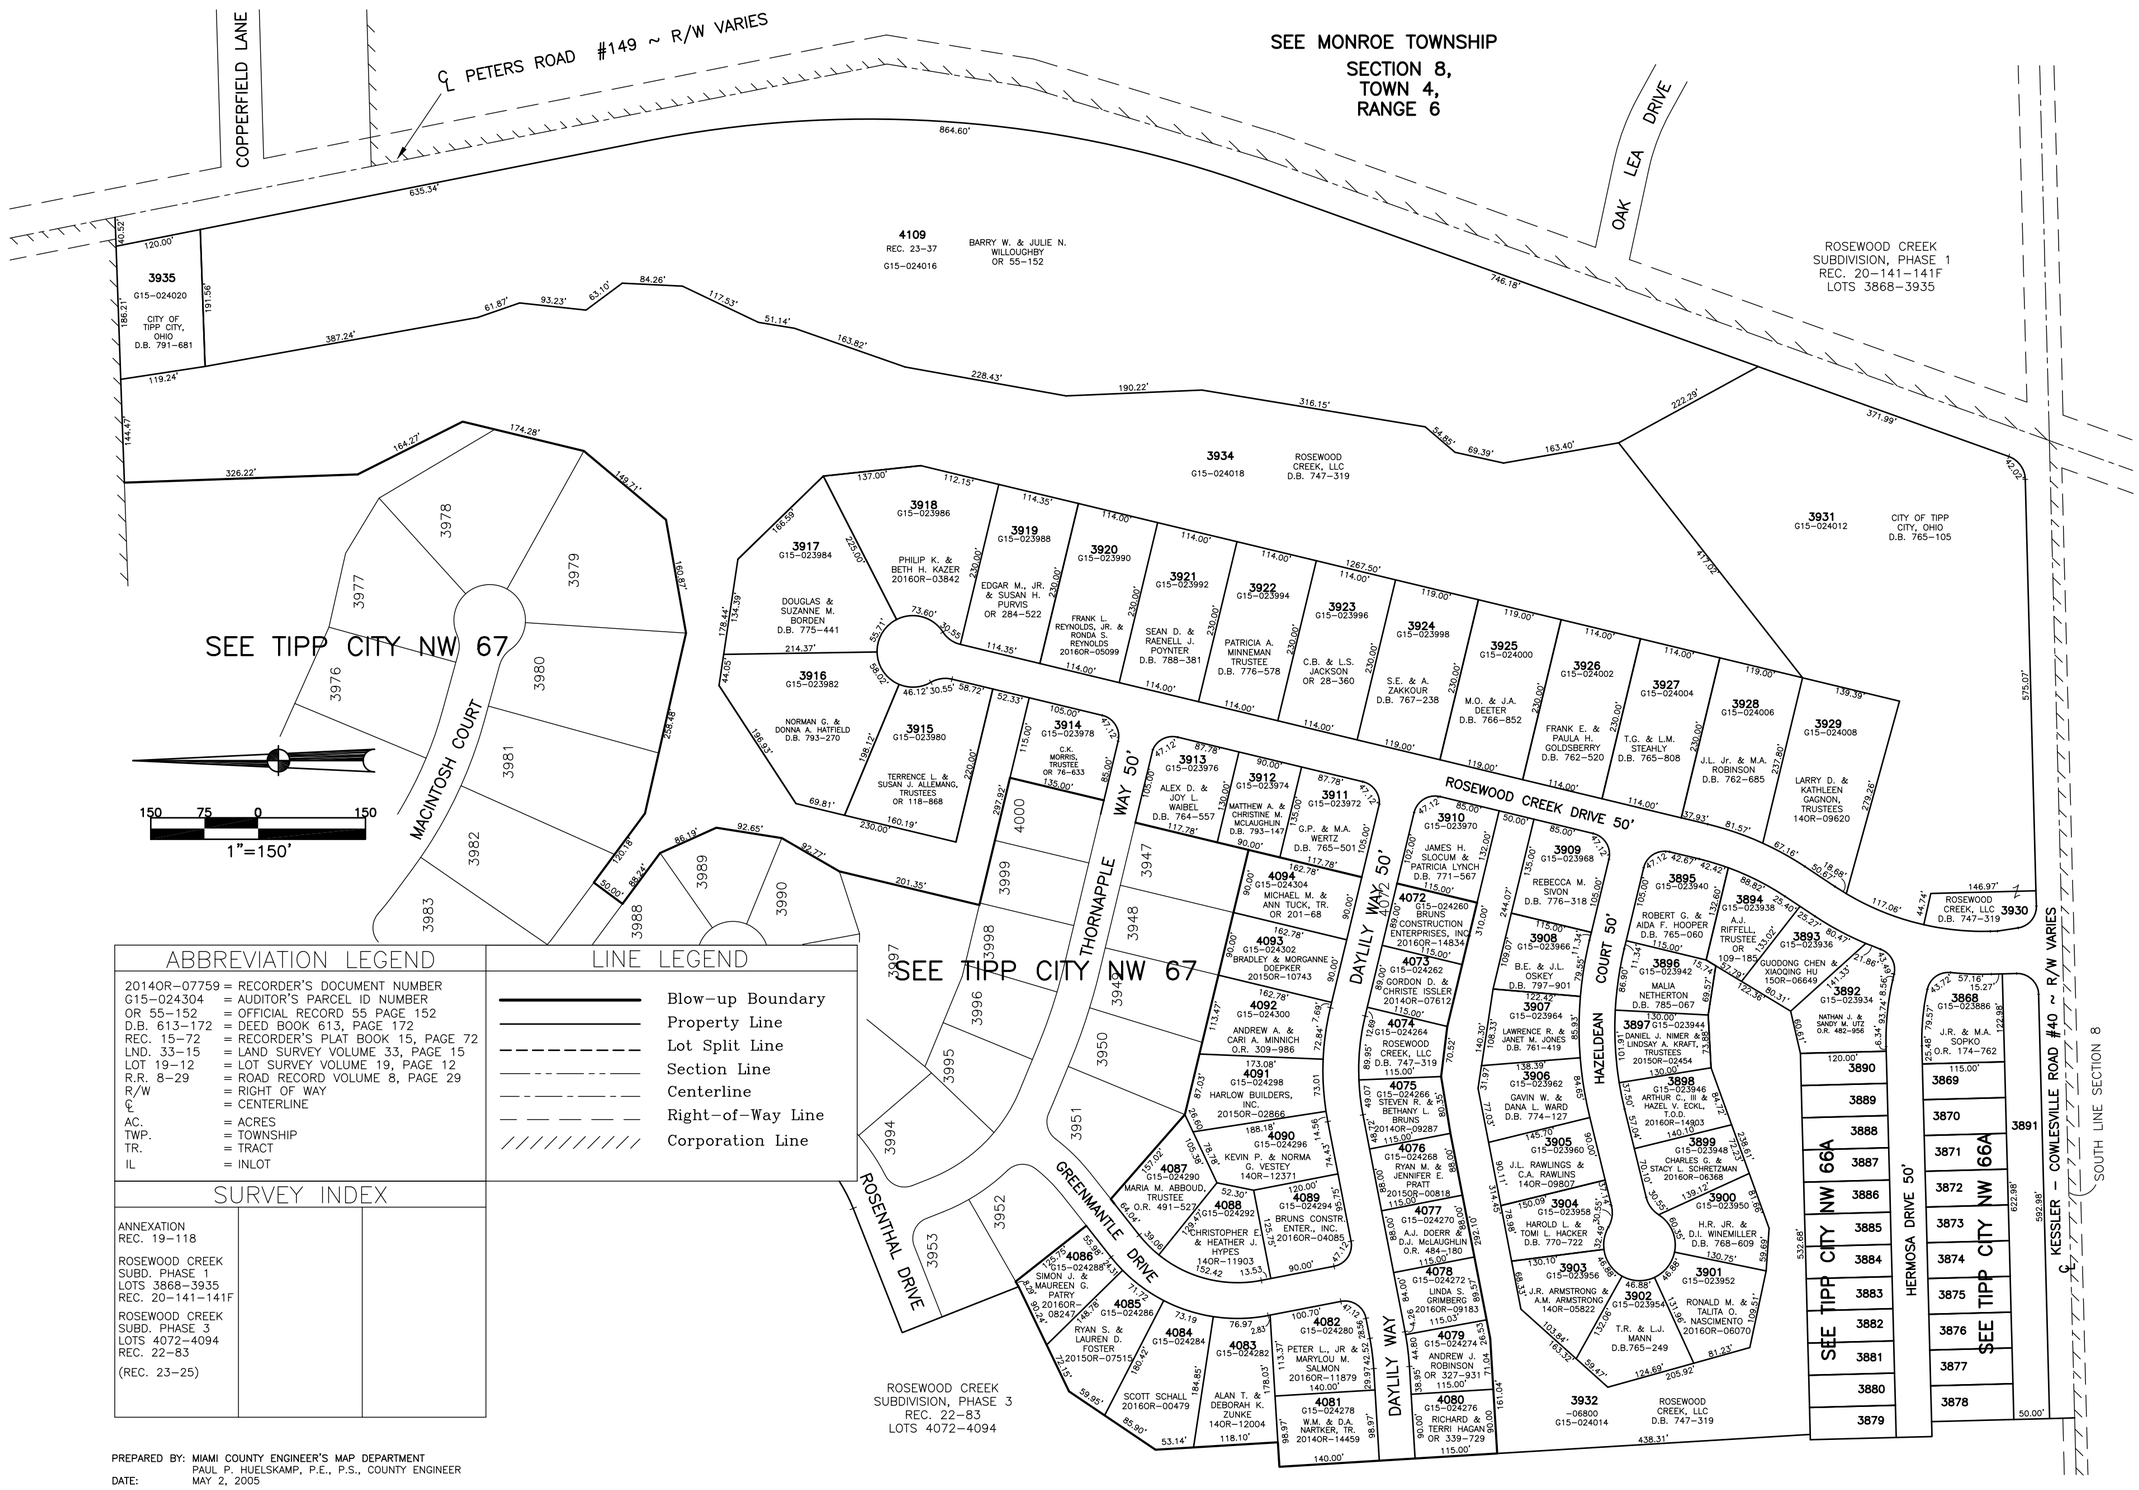


## ABBREVIATION LEGEND

| | |
|---|---|
| 2014OR-07759 | = RECORDER'S DOCUMENT NUMBER |
| G15-024304 | = AUDITOR'S PARCEL ID NUMBER |
| OR 55-152 | = OFFICIAL RECORD 55 PAGE 152 |
| D.B. 613-172 | = DEED BOOK 613, PAGE 172 |
| REC. 15-72 | = RECORDER'S PLAT BOOK 15, PAGE 72 |
| LND. 33-15 | = LAND SURVEY VOLUME 33, PAGE 15 |
| LOT 19-12 | = LOT SURVEY VOLUME 19, PAGE 12 |
| R.R. 8-29 | = ROAD RECORD VOLUME 8, PAGE 29 |
| R/W | = RIGHT OF WAY |
| ℄ | = CENTERLINE |
| AC. | = ACRES |
| TWP. | = TOWNSHIP |
| TR. | = TRACT |
| IL | = INLOT |

## LINE LEGEND

- Blow-up Boundary
- Property Line
- Lot Split Line
- Section Line
- Centerline
- Right-of-Way Line
- Corporation Line

## SURVEY INDEX

ANNEXATION
REC. 19-118

ROSEWOOD CREEK
SUBD. PHASE 1
LOTS 3868-3935
REC. 20-141-141F

ROSEWOOD CREEK
SUBD. PHASE 3
LOTS 4072-4094
REC. 22-83

(REC. 23-25)

PREPARED BY: MIAMI COUNTY ENGINEER'S MAP DEPARTMENT
PAUL P. HUELSKAMP, P.E., P.S., COUNTY ENGINEER
DATE: MAY 2, 2005

REVISED: NOVEMBER 30, 2016 DS