SECTION 22
TOWN 4
RANGE 6

CITY OF TIPP CITY
MIAMI COUNTY, OHIO

SMDA NUMBER
G15-SW049_-_____

PLAT SW 49

0 150 300 600
1"=300'

ABBREVIATION LEGEND

2014OR-07759	= RECORDER'S DOCUMENT NUMBER
OR 52-166	= OFFICIAL RECORD 52 PAGE 166
D.B. 613-172	= DEED BOOK 613, PAGE 172
REC. 15-72	= RECORDER'S PLAT BOOK 15, PAGE 72
LND. 33-15	= LAND SURVEY VOLUME 33, PAGE 15
LOT 19-12	= LOT SURVEY VOLUME 19, PAGE 12
R.R. 8-29	= ROAD RECORD VOLUME 8, PAGE 29
R/W	= RIGHT OF WAY
℄	= CENTERLINE
AC.	= ACRES
TWP.	= TOWNSHIP
TR.	= TRACT
IL	= INLOT

LINE LEGEND

- Blow-up Boundary
- Property Line
- Lot Split Line
- Section Line
- Centerline
- Right-of-Way Line
- Corporation Line

SURVEY INDEX

LOT 23-114	REC. 15-90	LND. 12-143
LOT 24-26	REC. 18-144	LND. 15-128
	REC. 19-136	LND. 15-185
	REC. 20-116	LND. 24-118
	REC. 20-137	LND. 27-83
	REC. 21-52	LND. 33-49
	REC. 22-53	LND. 36-10
	REC. 22-54	LND. 37-28
	REC. 22-73	LND. 38-21
	REC. 22-87	
	REC. 25-2 RSMD 154	
	REC. 25-84	
	REC. 25-85	
	REC. 26-3	

ANNEXATION
LOTS 2618-2627
REC. 15-90

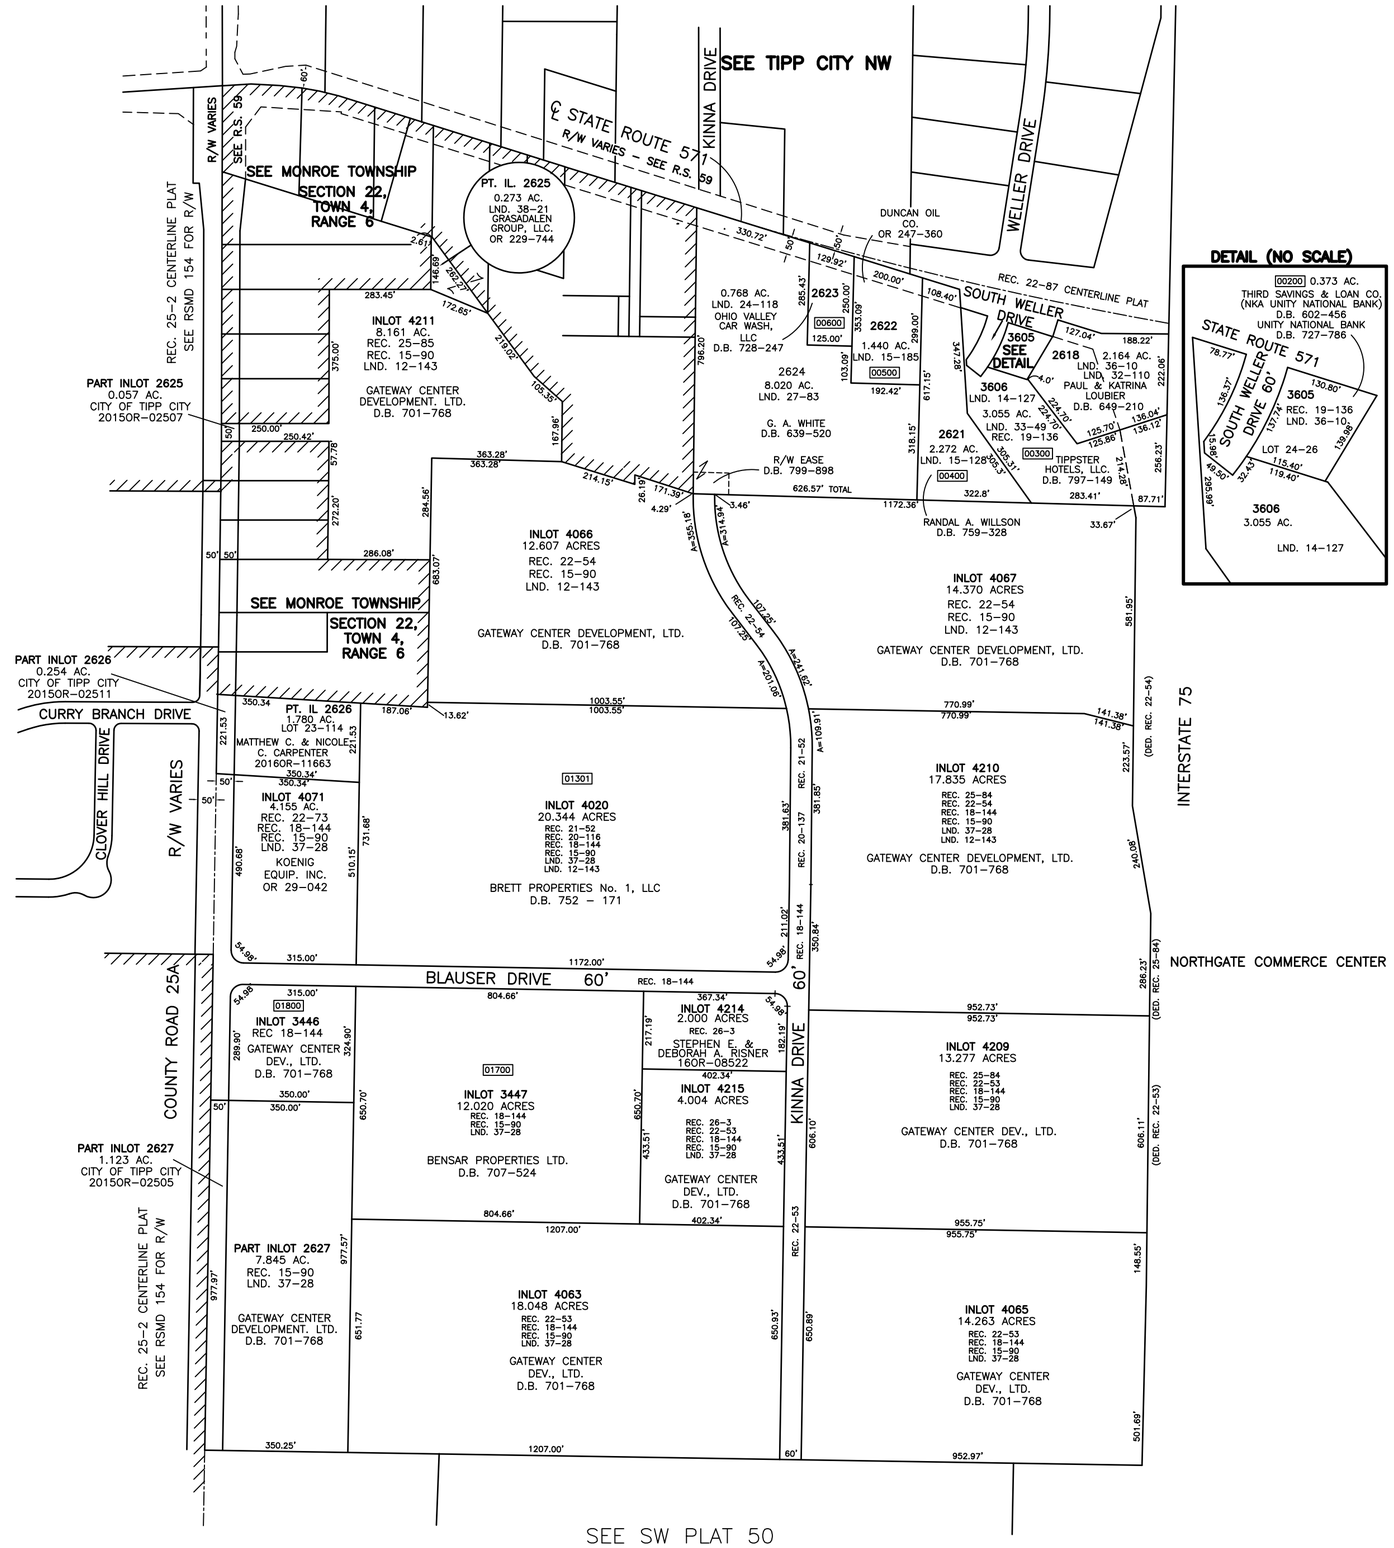

PREPARED BY: MIAMI COUNTY ENGINEER'S MAP DEPARTMENT
PAUL P. HUELSKAMP, P.E., P.S., COUNTY ENGINEER

DATE: MARCH 28, 2001

REVISED: SEPTEMBER 28, 2016 CH

SEE SW PLAT 50