SECTION 27
TOWN 4
RANGE 6

CITY OF TIPP CITY
MIAMI COUNTY, OHIO

PARCEL ID NUMBER
G15-_____

PLAT SW 59

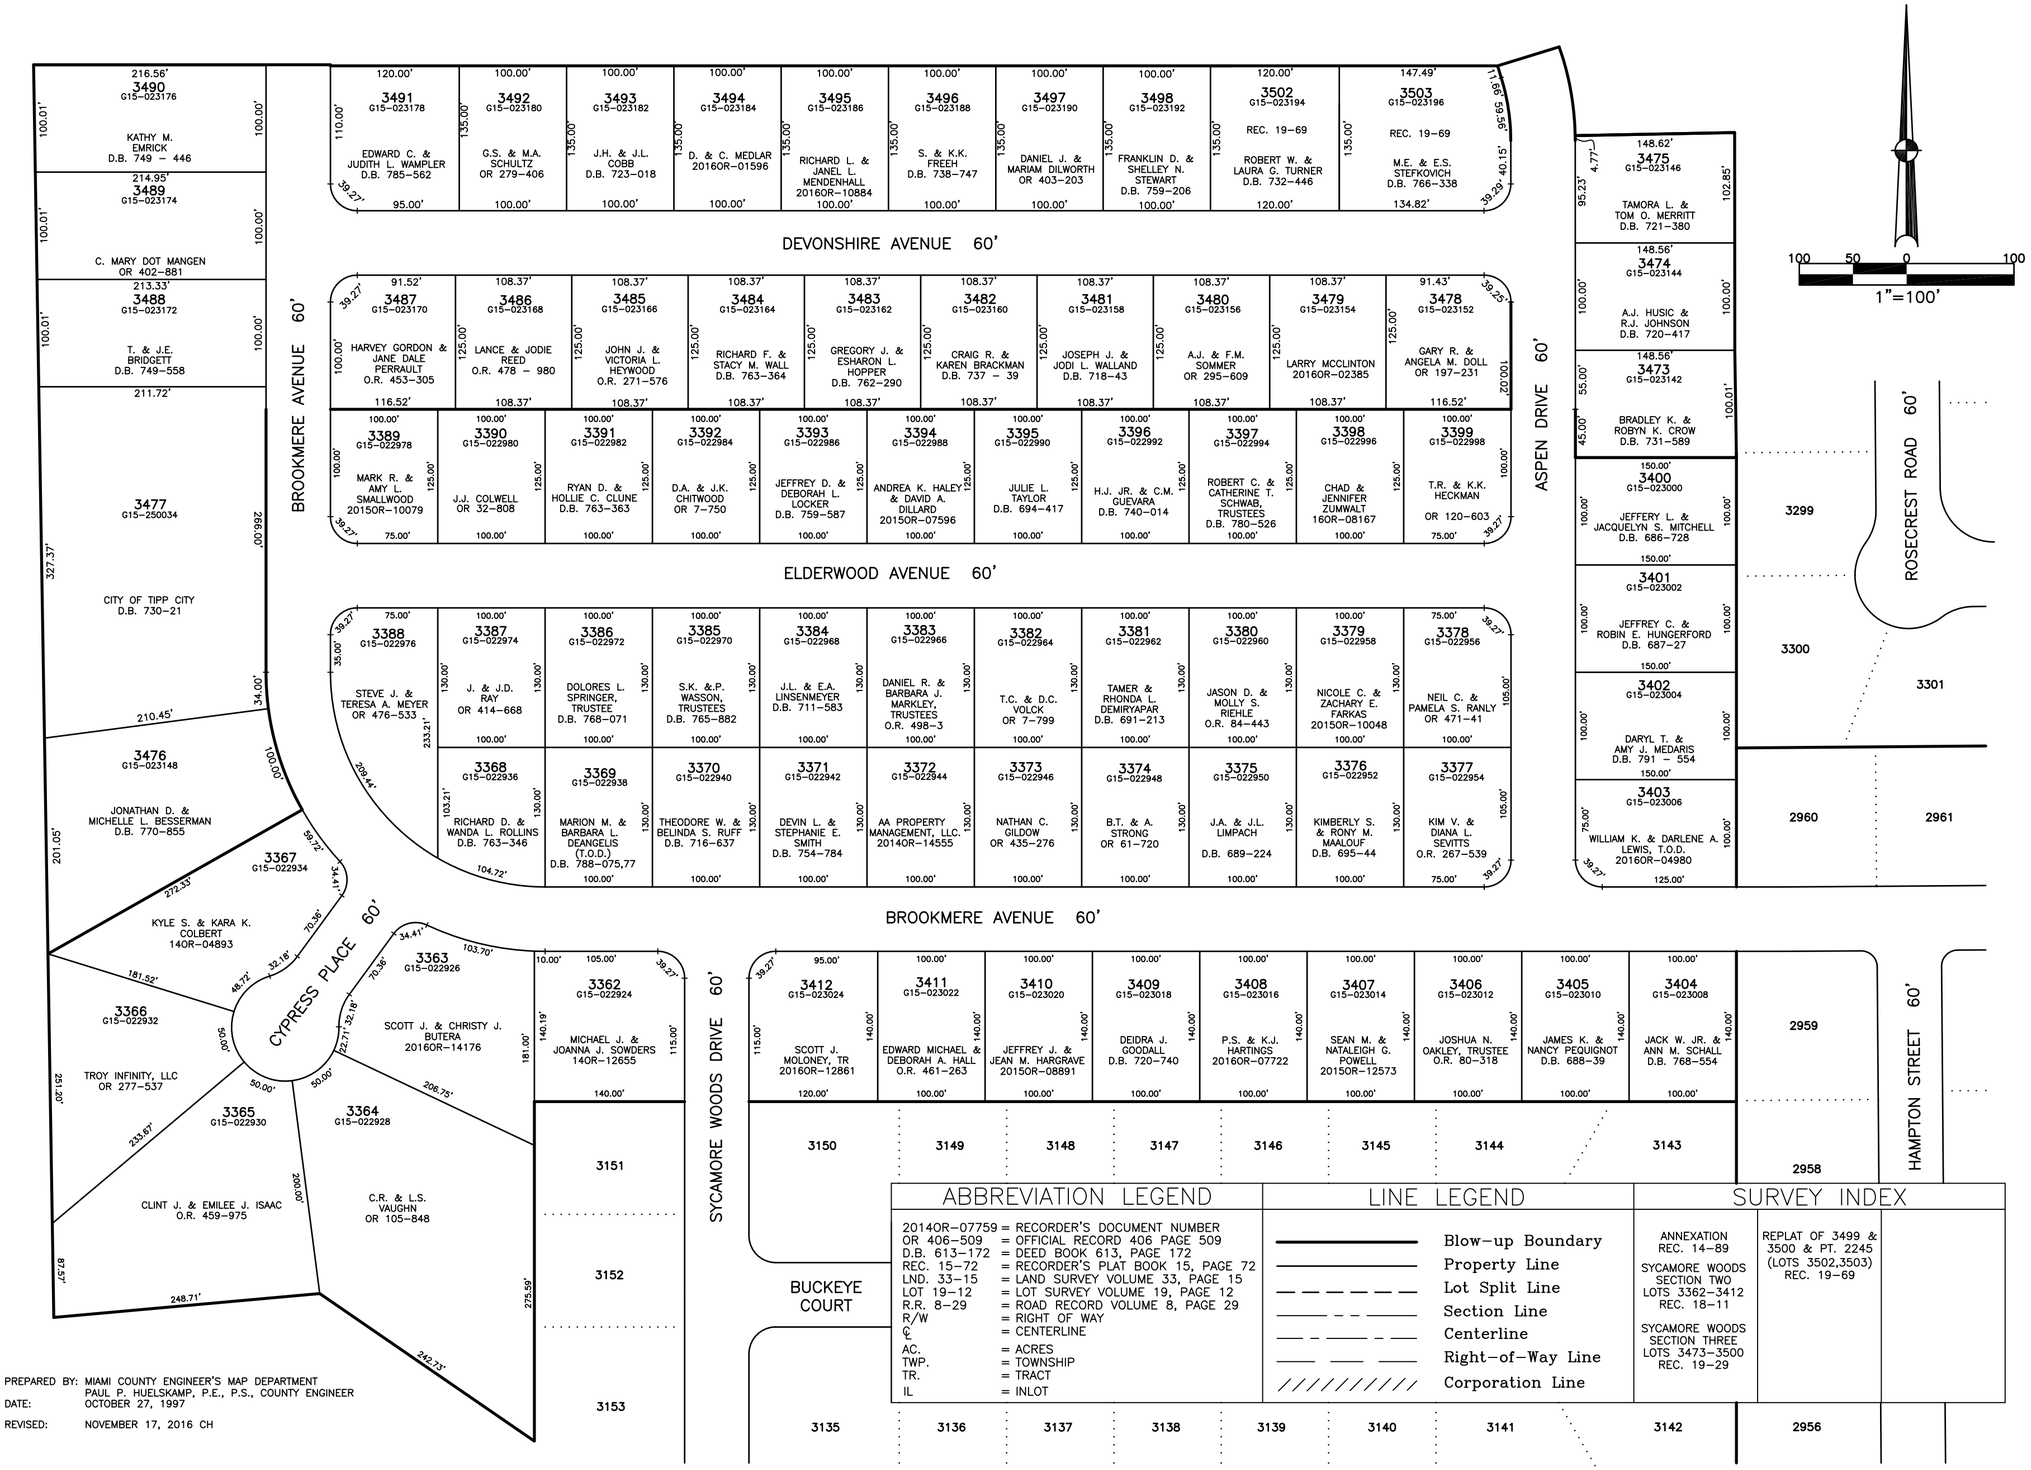

ABBREVIATION LEGEND	
20140R-07759	= RECORDER'S DOCUMENT NUMBER
OR 406-509	= OFFICIAL RECORD 406 PAGE 509
D.B. 613-172	= DEED BOOK 613, PAGE 172
REC. 15-72	= RECORDER'S PLAT BOOK 15, PAGE 72
LND. 33-15	= LAND SURVEY VOLUME 33, PAGE 15
LOT 19-12	= LOT SURVEY VOLUME 19, PAGE 12
R.R. 8-29	= ROAD RECORD VOLUME 8, PAGE 29
R/W	= RIGHT OF WAY
℄	= CENTERLINE
AC.	= ACRES
TWP.	= TOWNSHIP
TR.	= TRACT
IL	= INLOT

LINE LEGEND	
———	Blow-up Boundary
———	Property Line
— — — —	Lot Split Line
——— - - ———	Section Line
— - ——— - —	Centerline
——— ——— ———	Right-of-Way Line
//////////	Corporation Line

SURVEY INDEX		
ANNEXATION REC. 14-89 SYCAMORE WOODS SECTION TWO LOTS 3362-3412 REC. 18-11 SYCAMORE WOODS SECTION THREE LOTS 3473-3500 REC. 19-29	REPLAT OF 3499 & 3500 & PT. 2245 (LOTS 3502,3503) REC. 19-69	

PREPARED BY: MIAMI COUNTY ENGINEER'S MAP DEPARTMENT
PAUL P. HUELSKAMP, P.E., P.S., COUNTY ENGINEER
DATE: OCTOBER 27, 1997
REVISED: NOVEMBER 17, 2016 CH