SECTION 26
TOWN 4
RANGE 6

CITY OF TIPP CITY
MIAMI COUNTY, OHIO

SMDA NUMBER
G15-SW064_-_____

PLAT SW 64

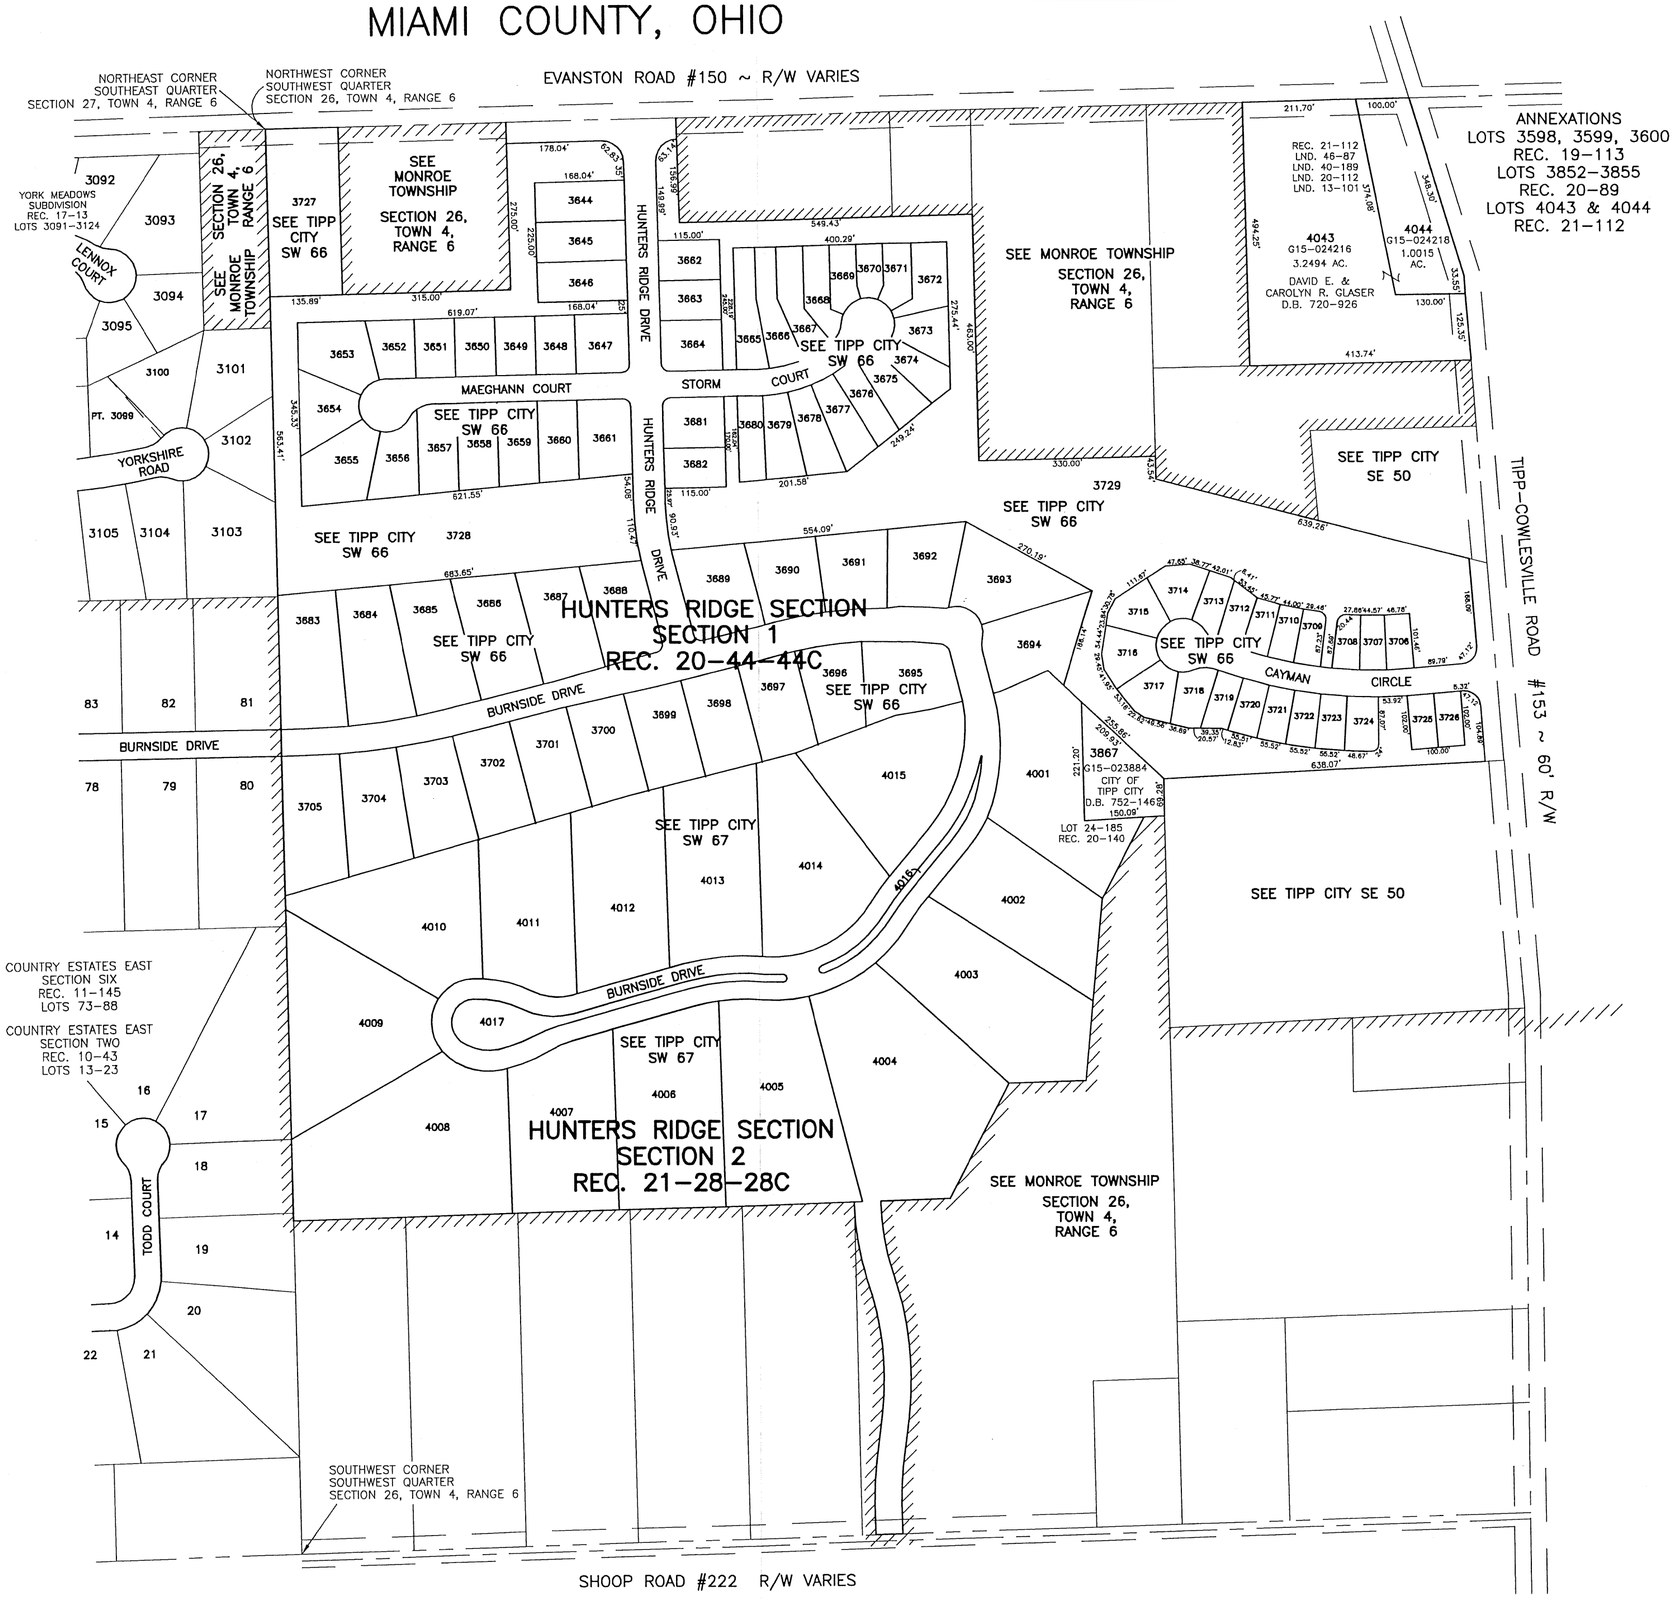

200 100 0 200
1"=200'

ABBREVIATION LEGEND

D.B. 613-172	= DEED BOOK 613, PAGE 172
REC. 15-72	= RECORDER'S PLAT BOOK 15, PAGE 72
LND. 33-15	= LAND SURVEY VOLUME 33, PAGE 15
LOT 19-12	= LOT SURVEY VOLUME 19, PAGE 12
R.R. 8-29	= ROAD RECORD VOLUME 8, PAGE 29
R/W	= RIGHT OF WAY
℄	= CENTERLINE
AC.	= ACRES
TWP.	= TOWNSHIP
TR.	= TRACT
②	= LOT CREATED BY RECORDER'S PLAT

LINE LEGEND

- Blow-up Boundary
- Property Line
- Lot Split Line
- Section Line
- Centerline
- Right-of-Way Line
- Corporation Line

SURVEY INDEX

LOT 24-185	REC. 15-90 REC. 19-113 REC. 20-44-44C REC. 20-89 REC. 20-140 REC. 21-28-28C REC. 21-112	LND. 5-180 LND. 9-51 LND. 13-101 LND. 20-112 LND. 40-89 LND. 45-180 LND. 45-190 LND. 46-87

PREPARED BY: MIAMI COUNTY ENGINEER'S MAP DEPARTMENT
DOUGLAS L. CHRISTIAN, COUNTY ENGINEER
DATE: FEBRUARY 19, 2003
REVISED: JULY 14, 2010 DS