SECTION 26

TOWN 4

RANGE 6

# CITY OF TIPP CITY
# MIAMI COUNTY, OHIO

PARCEL NUMBER
G15-_____

# PLAT SW 66

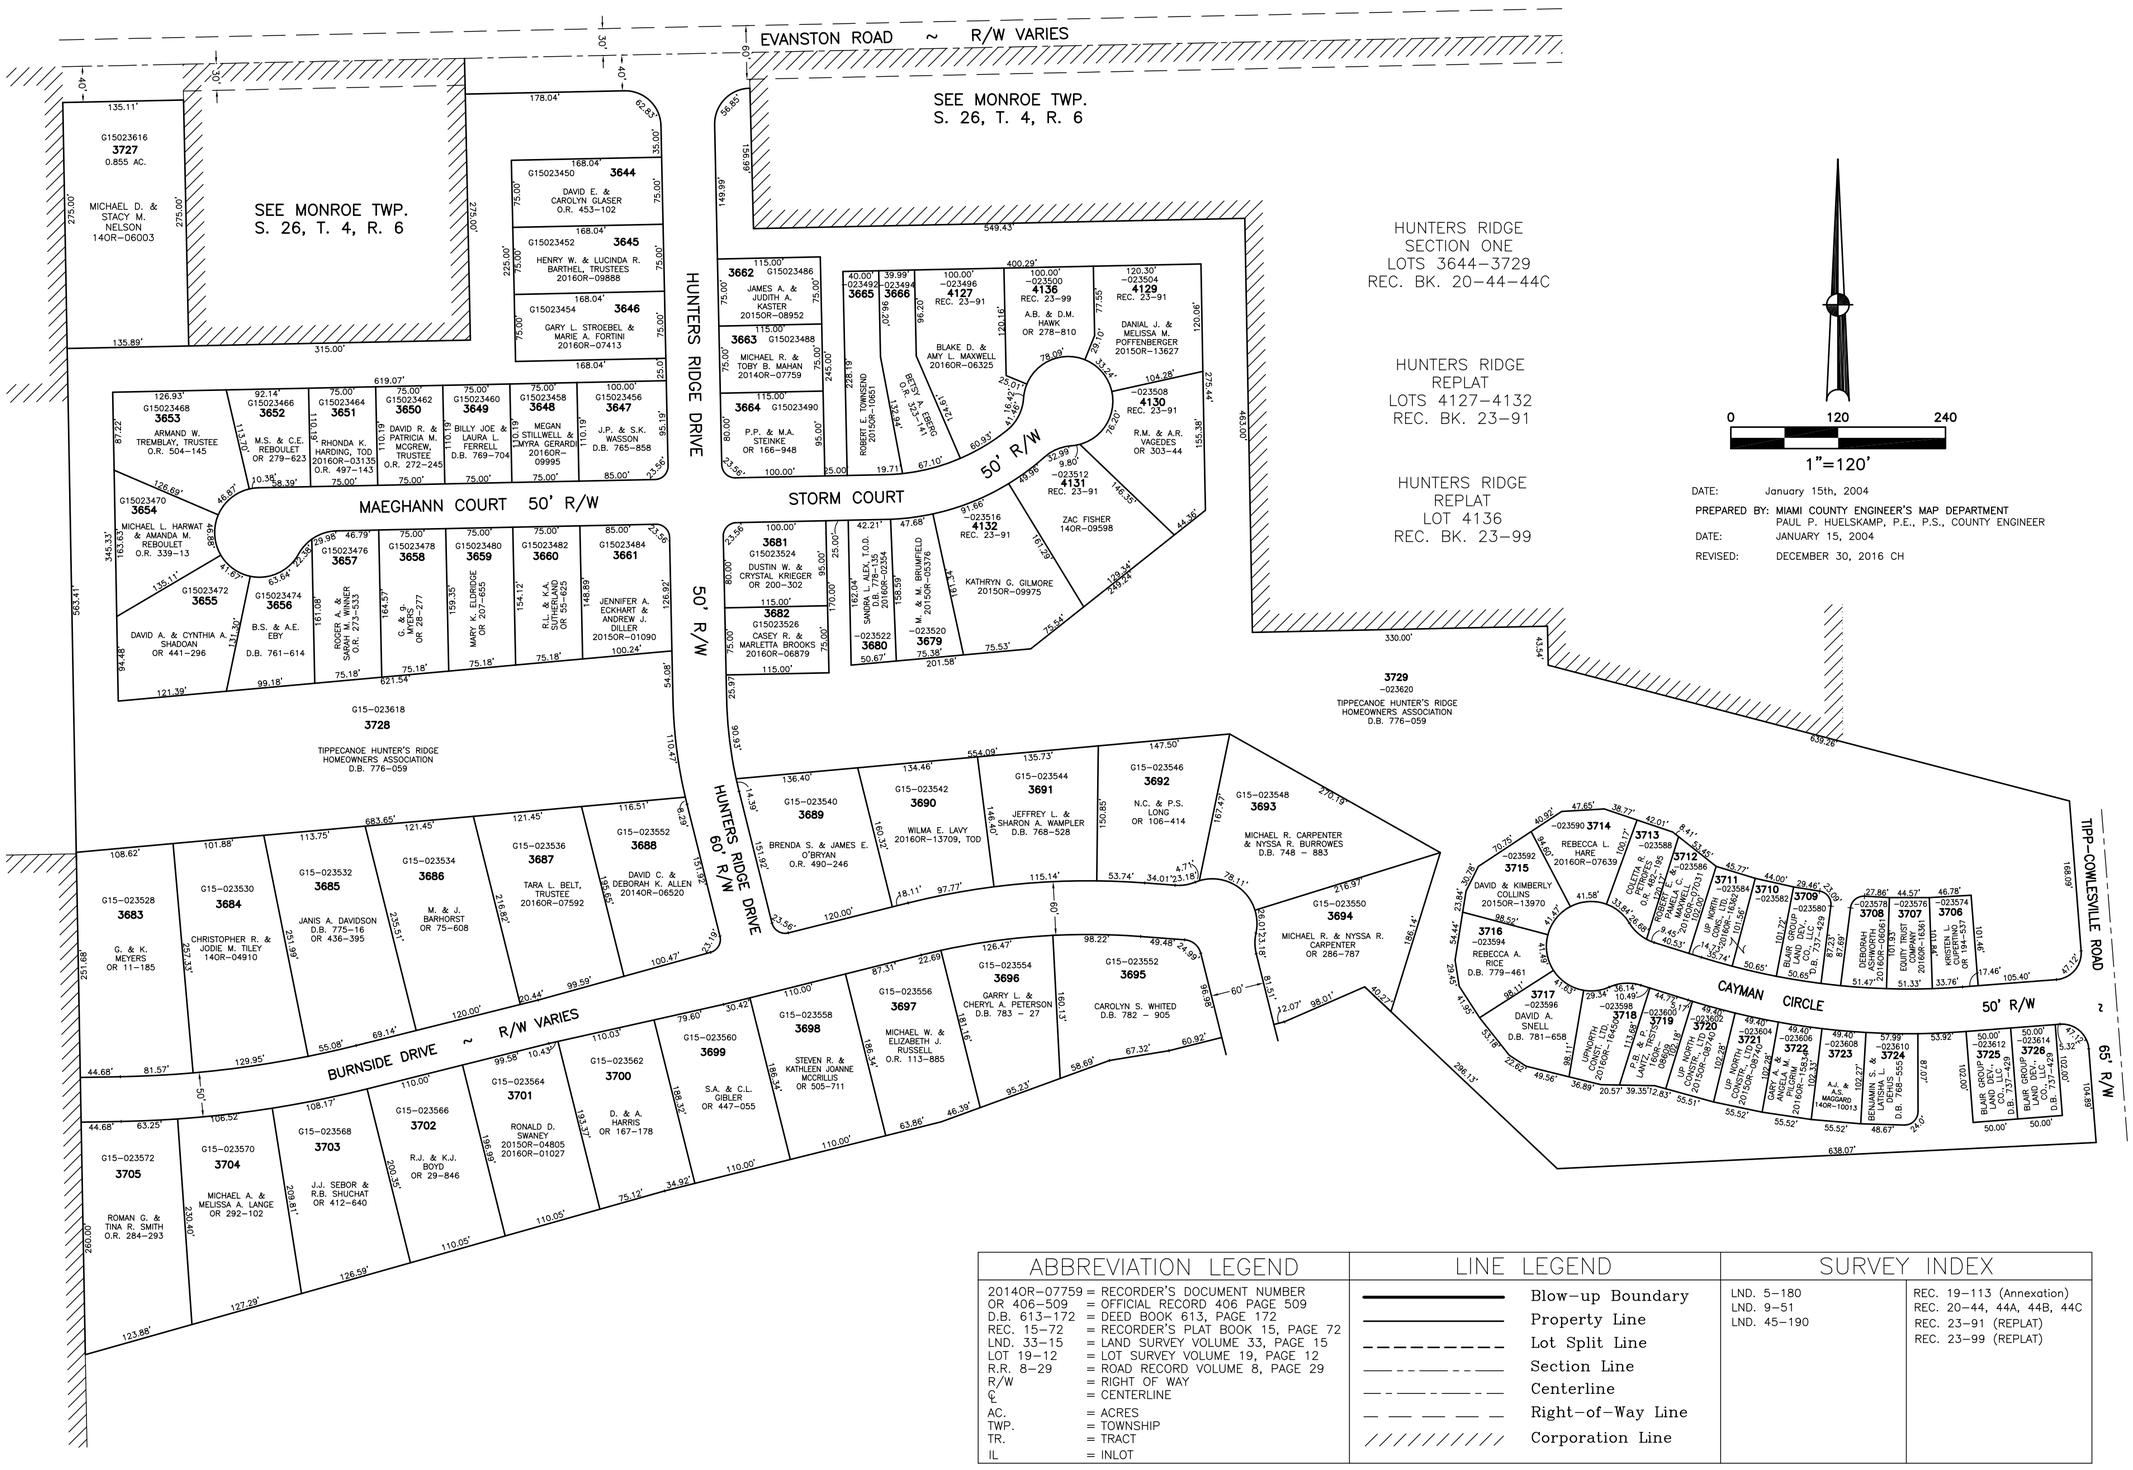


| ABBREVIATION LEGEND | LINE LEGEND | SURVEY INDEX | |
|---|---|---|---|
| 20140R-07759 = RECORDER'S DOCUMENT NUMBER | Blow-up Boundary | LND. 5-180 | REC. 19-113 (Annexation) |
| OR 406-509 = OFFICIAL RECORD 406 PAGE 509 | Property Line | LND. 9-51 | REC. 20-44, 44A, 44B, 44C |
| D.B. 613-172 = DEED BOOK 613, PAGE 172 | Lot Split Line | LND. 45-190 | REC. 23-91 (REPLAT) |
| REC. 15-72 = RECORDER'S PLAT BOOK 15, PAGE 72 | Section Line | | REC. 23-99 (REPLAT) |
| LND. 33-15 = LAND SURVEY VOLUME 33, PAGE 15 | Centerline | | |
| LOT 19-12 = LOT SURVEY VOLUME 19, PAGE 12 | Right-of-Way Line | | |
| R.R. 8-29 = ROAD RECORD VOLUME 8, PAGE 29 | Corporation Line | | |
| R/W = RIGHT OF WAY | | | |
| ℄ = CENTERLINE | | | |
| AC. = ACRES | | | |
| TWP. = TOWNSHIP | | | |
| TR. = TRACT | | | |
| IL = INLOT | | | |