SECTION 27

TOWN 4

RANGE 6

CITY OF TIPP CITY
MIAMI COUNTY, OHIO

SMDA NUMBER
G15-SW069_-_____

PLAT SW 69

ABBREVIATION LEGEND	
2014OR-07759	= RECORDER'S DOCUMENT NUMBER
OR 62-764	= OFFICIAL RECORD 62 PAGE 764
D.B. 613-172	= DEED BOOK 613, PAGE 172
REC. 15-72	= RECORDER'S PLAT BOOK 15, PAGE 72
LND. 33-15	= LAND SURVEY VOLUME 33, PAGE 15
LOT 19-12	= LOT SURVEY VOLUME 19, PAGE 12
R.R. 8-29	= ROAD RECORD VOLUME 8, PAGE 29
R/W	= RIGHT OF WAY
℄	= CENTERLINE
AC.	= ACRES
TWP.	= TOWNSHIP
TR.	= TRACT
IL	= INLOT

LINE LEGEND	
———	Blow-up Boundary
———	Property Line
— — —	Lot Split Line
——— - - ———	Section Line
— - ——— - —	Centerline
——— ——— ———	Right-of-Way Line
//////////	Corporation Line

SURVEY INDEX		
ANNEXATION REC. 18-81 CURRY BRANCH PHASE 2 (LOTS 3746-3834) REC. 20-74-74D		

1"=100'

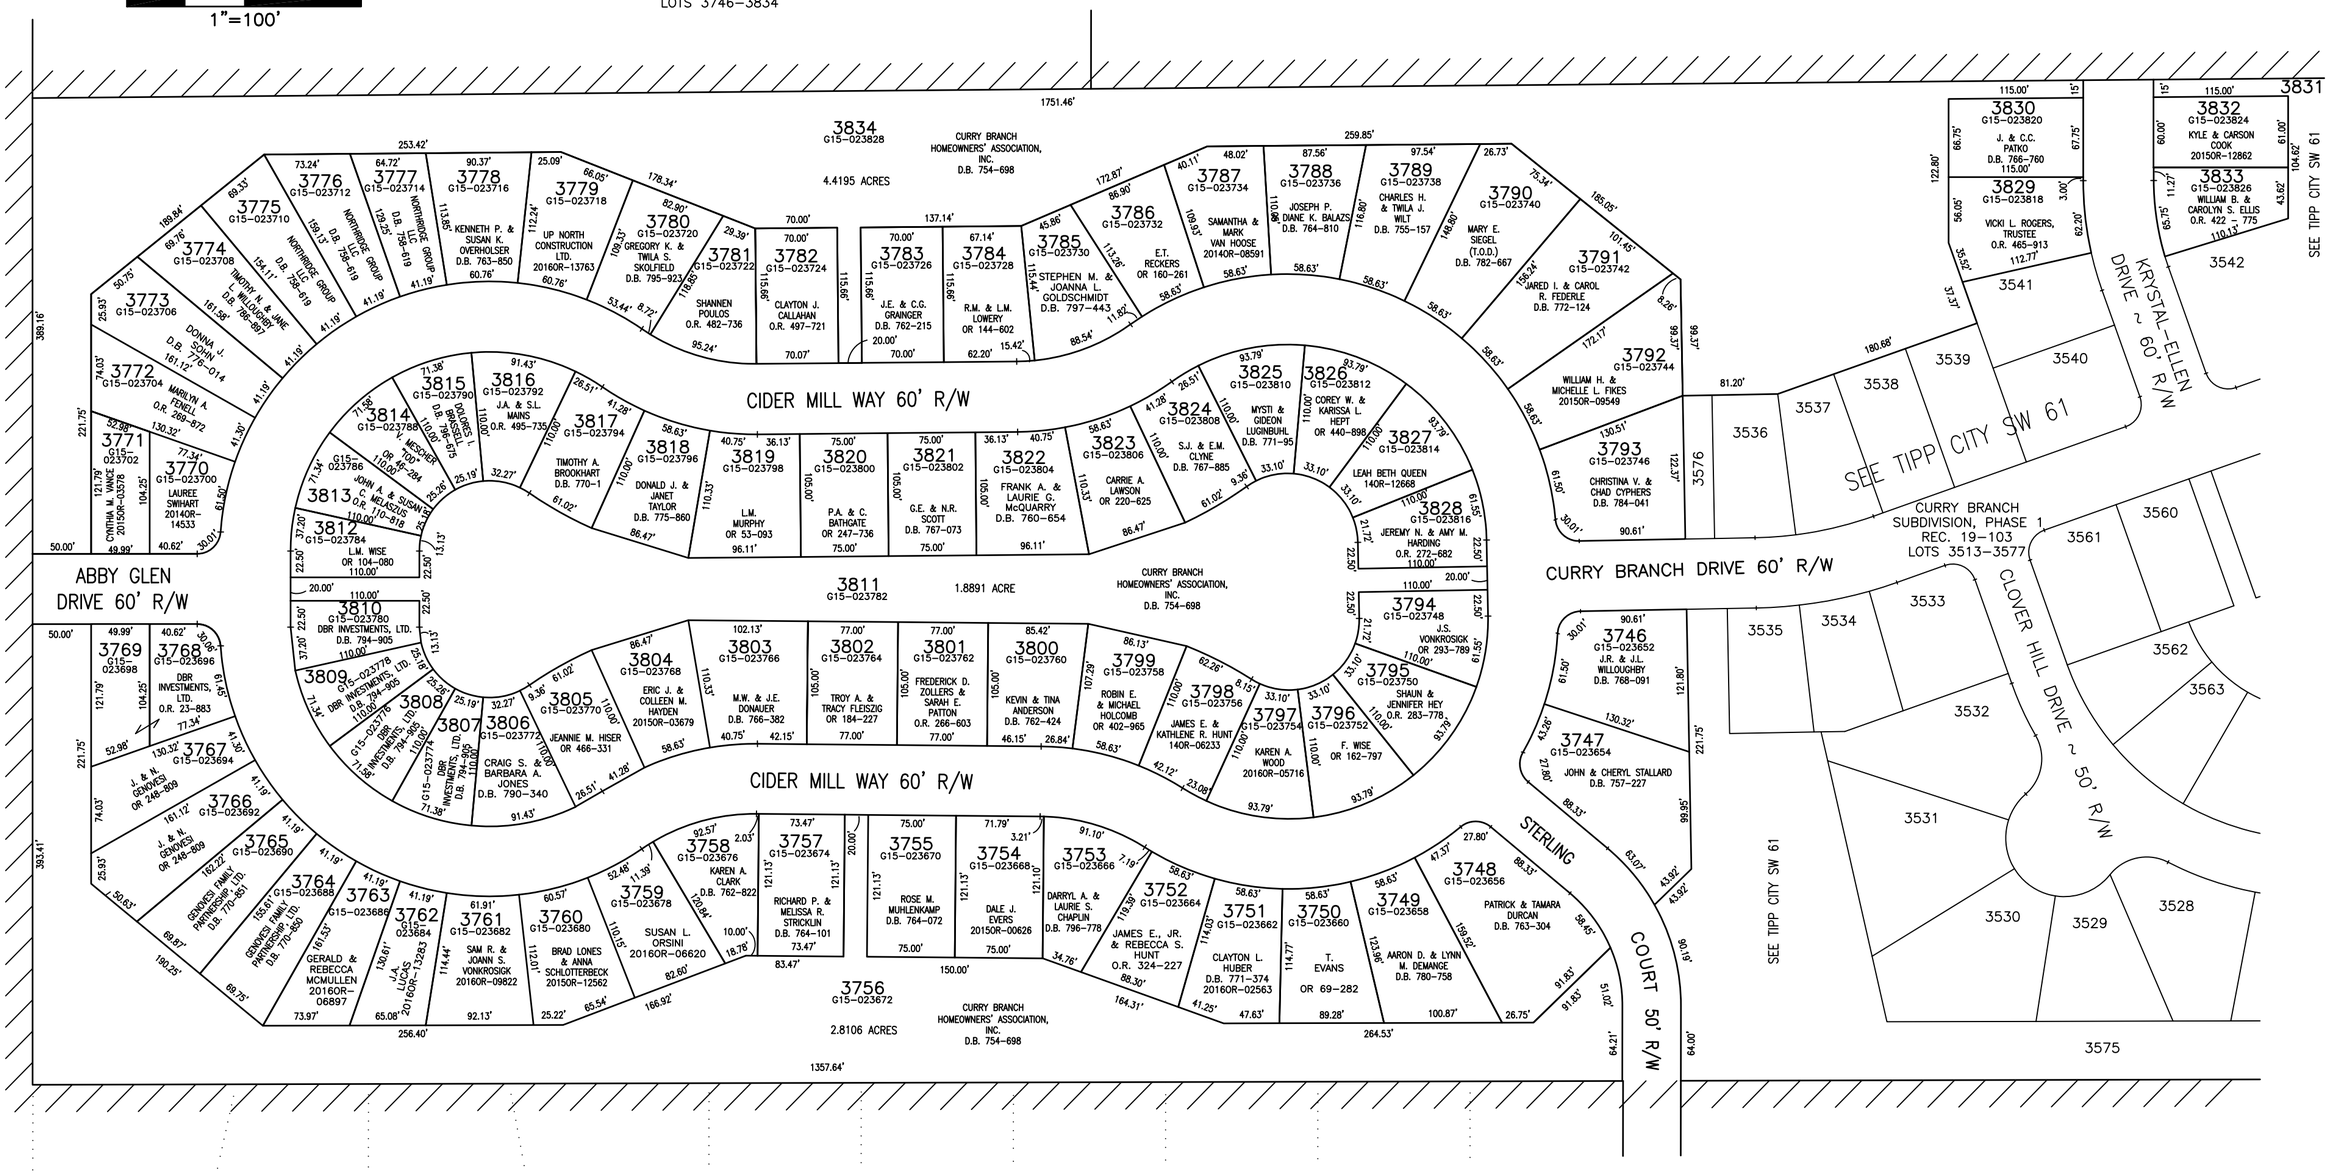

PREPARED BY: MIAMI COUNTY ENGINEER'S MAP DEPARTMENT
PAUL P. HUELSKAMP P.E., P.S., COUNTY ENGINEER

DATE: AUGUST 24, 1999

REVISED: NOVEMBER 30, 2016 DV