SECTION 12

TOWN 1

RANGE 10

CITY OF TROY

MIAMI COUNTY, OHIO

PARCEL ID NUMBER
DXX-_____
R50-_____

PLAT NE 85

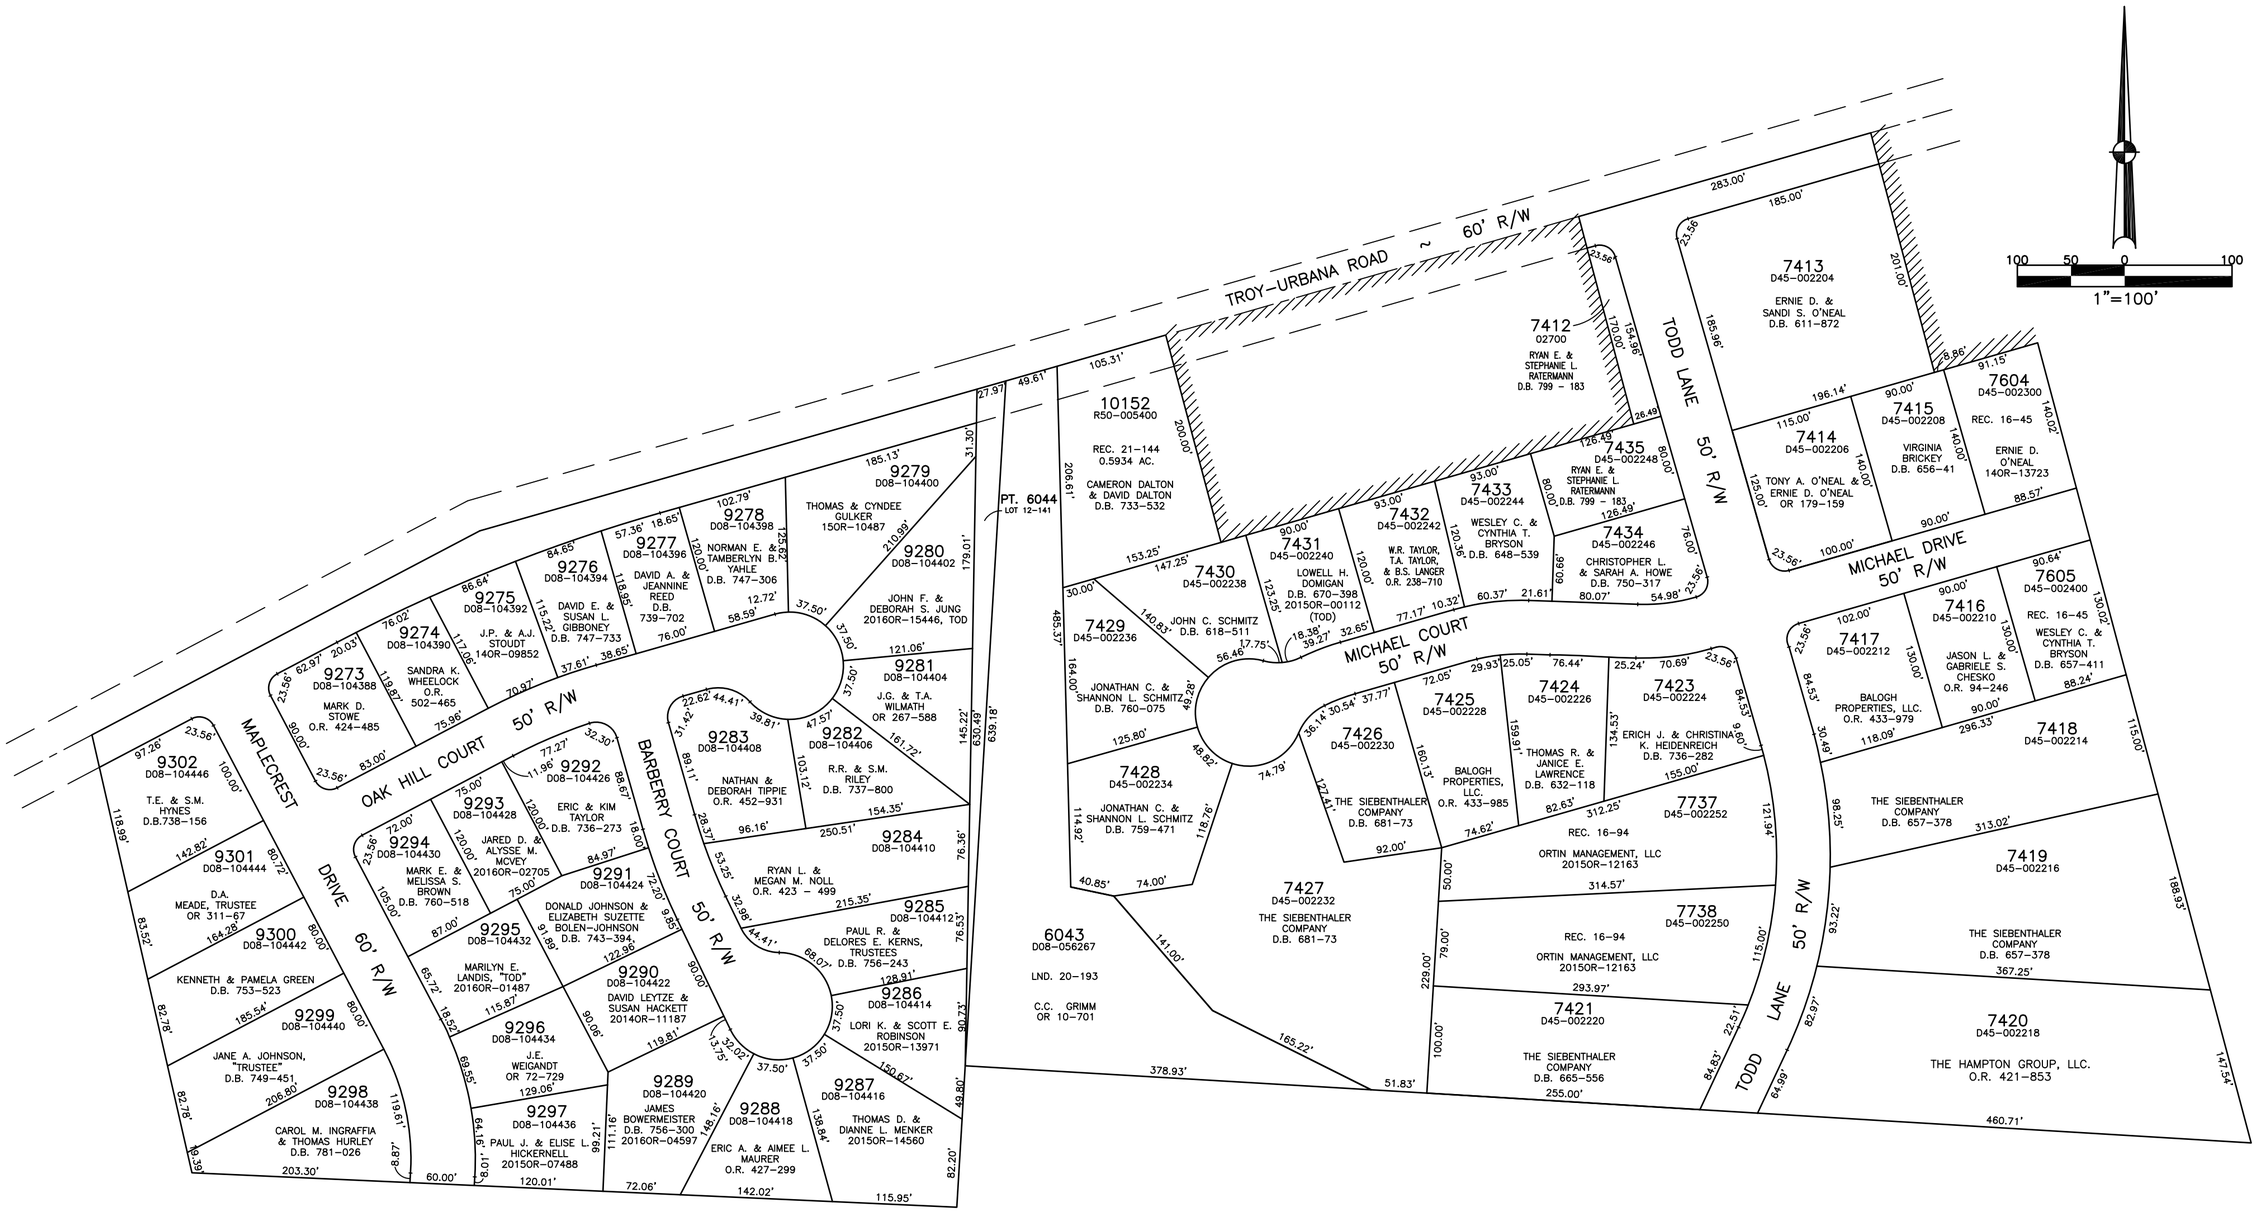

ABBREVIATION LEGEND		LINE LEGEND	SURVEY INDEX	
2014OR-07759	= RECORDER'S DOCUMENT NUMBER	Blow-up Boundary	LOT 12-141	REC. 16-45 NORTHFIELD SECTION 2 (Lots 7604 & 7605)
O.R. 72-729	= OFFICIAL RECORD 72 PAGE 729	Property Line	LND. 20-193	REC. 16-94 (REPLAT OF 7422)
D.B. 613-172	= DEED BOOK 613, PAGE 172	Lot Split Line	REC. 10-110	MAPLECREST SUBD. REC. 19-131, 131A
REC. 15-72	= RECORDER'S PLAT BOOK 15, PAGE 72	Section Line	REC. 15-33 (ANNEXATION)	
LND. 33-15	= LAND SURVEY VOLUME 33, PAGE 15	Centerline	REC. 15-44 NORTHFIELD SECTION 1	
LOT 19-12	= LOT SURVEY VOLUME 19, PAGE 12	Right-of-Way Line	REC. 21-144 (ANNEXATION)	
R.R. 8-29	= ROAD RECORD VOLUME 8, PAGE 29	Corporation Line		
R/W	= RIGHT OF WAY			
℄	= CENTERLINE			
AC.	= ACRES			
TWP.	= TOWNSHIP			
TR.	= TRACT			
IL	= INLOT			

PREPARED BY: MIAMI COUNTY ENGINEER'S MAP DEPARTMENT
PAUL P. HUELSKAMP, COUNTY ENGINEER
DATE: JULY 28, 2002
REVISED: DECEMBER 20, 2016 CH