CITY OF TROY
MIAMI COUNTY, OHIO

SECTION 12
TOWN 1
RANGE 10

PARCEL ID NUMBER
D45-_____
R50-_____

PLAT NE 102

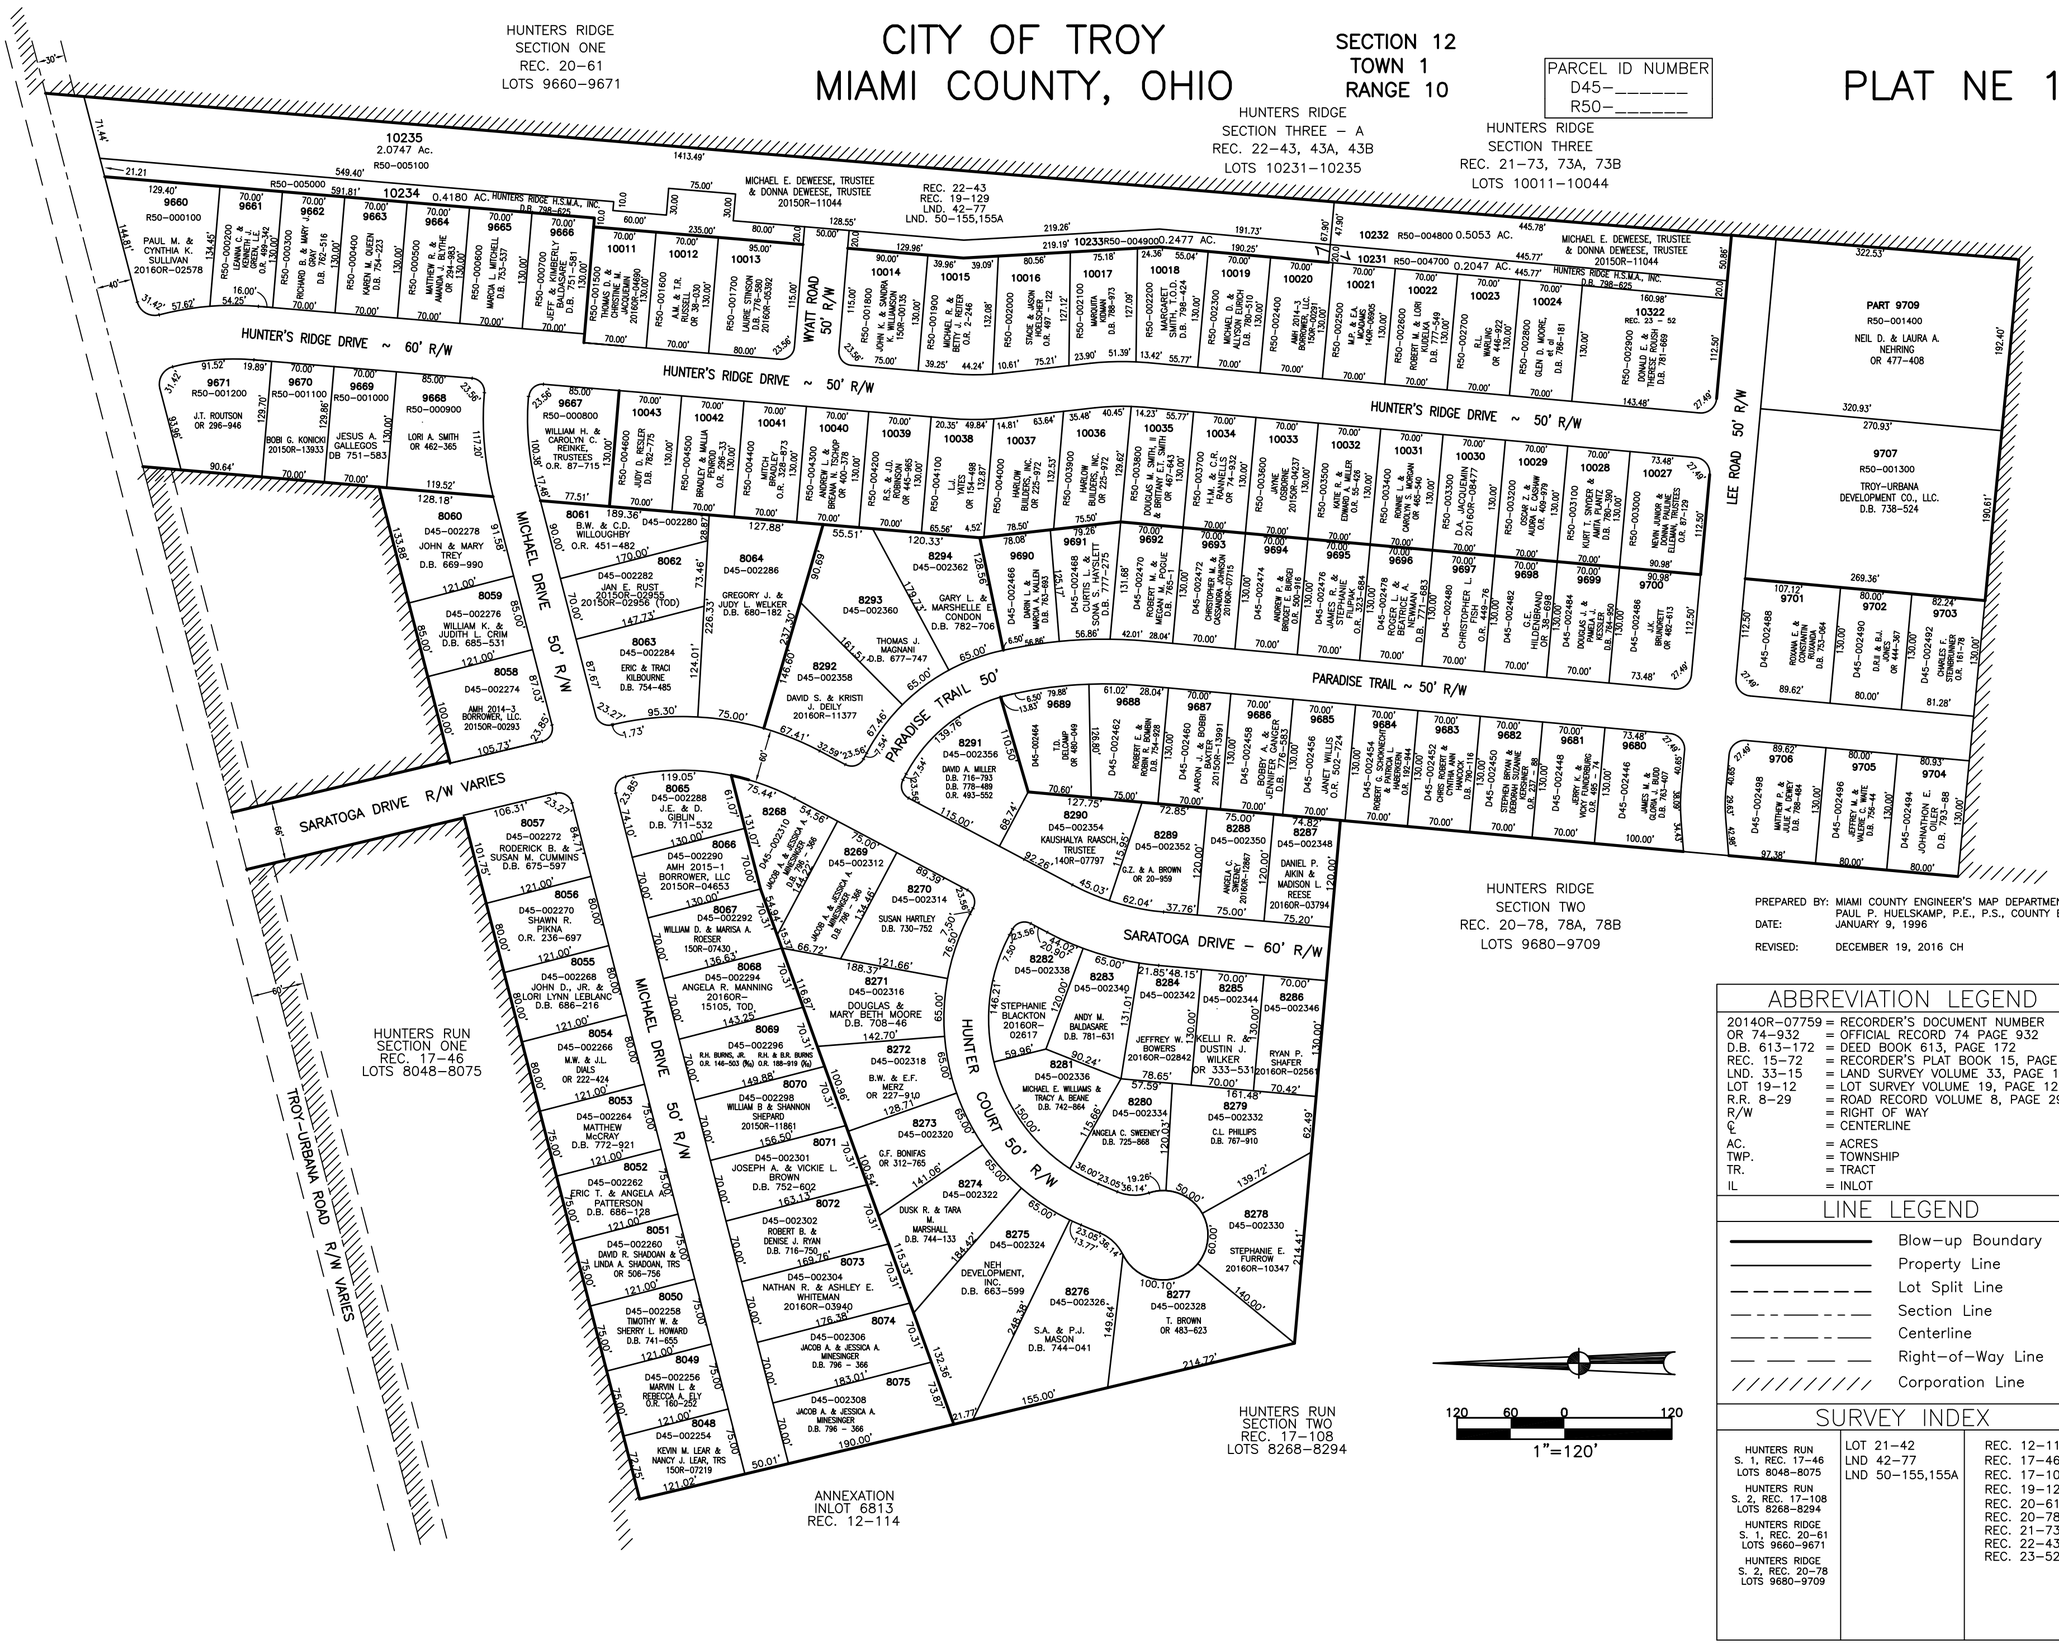

PREPARED BY: MIAMI COUNTY ENGINEER'S MAP DEPARTMENT
PAUL P. HUELSKAMP, P.E., P.S., COUNTY ENGINEER
DATE: JANUARY 9, 1996
REVISED: DECEMBER 19, 2016 CH

ABBREVIATION LEGEND

20140R-07759	= RECORDER'S DOCUMENT NUMBER
OR 74-932	= OFFICIAL RECORD 74 PAGE 932
D.B. 613-172	= DEED BOOK 613, PAGE 172
REC. 15-72	= RECORDER'S PLAT BOOK 15, PAGE 72
LND. 33-15	= LAND SURVEY VOLUME 33, PAGE 15
LOT 19-12	= LOT SURVEY VOLUME 19, PAGE 12
R.R. 8-29	= ROAD RECORD VOLUME 8, PAGE 29
R/W	= RIGHT OF WAY
℄	= CENTERLINE
AC.	= ACRES
TWP.	= TOWNSHIP
TR.	= TRACT
IL	= INLOT

LINE LEGEND

- Blow-up Boundary
- Property Line
- Lot Split Line
- Section Line
- Centerline
- Right-of-Way Line
- Corporation Line

SURVEY INDEX

HUNTERS RUN S. 1, REC. 17-46 LOTS 8048-8075	LOT 21-42	REC. 12-114
HUNTERS RUN S. 2, REC. 17-108 LOTS 8268-8294	LND 42-77	REC. 17-46
HUNTERS RIDGE S. 1, REC. 20-61 LOTS 9660-9671	LND 50-155,155A	REC. 17-108
HUNTERS RIDGE S. 2, REC. 20-78 LOTS 9680-9709		REC. 19-129
		REC. 20-61
		REC. 20-78
		REC. 21-73
		REC. 22-43
		REC. 23-52