SECTIONS 12 & 18
TOWN 1
RANGE 10

CITY OF TROY
MIAMI COUNTY, OHIO

PARCEL ID NUMBER
D08-_____

PLAT NE 103

NORTHBROOK SUBDIVISION
SECTION 3
REC. 13-34
LOTS 7009-7023
7025-7038

REC. 17-129
LOT 8436

SECTION 4
REC. 14-85
LOTS 7177-7185

SECTION 5
REC. 14-138
LOTS 7277-7298

SECTION 6
REC. 16-54
LOTS 7608-7630

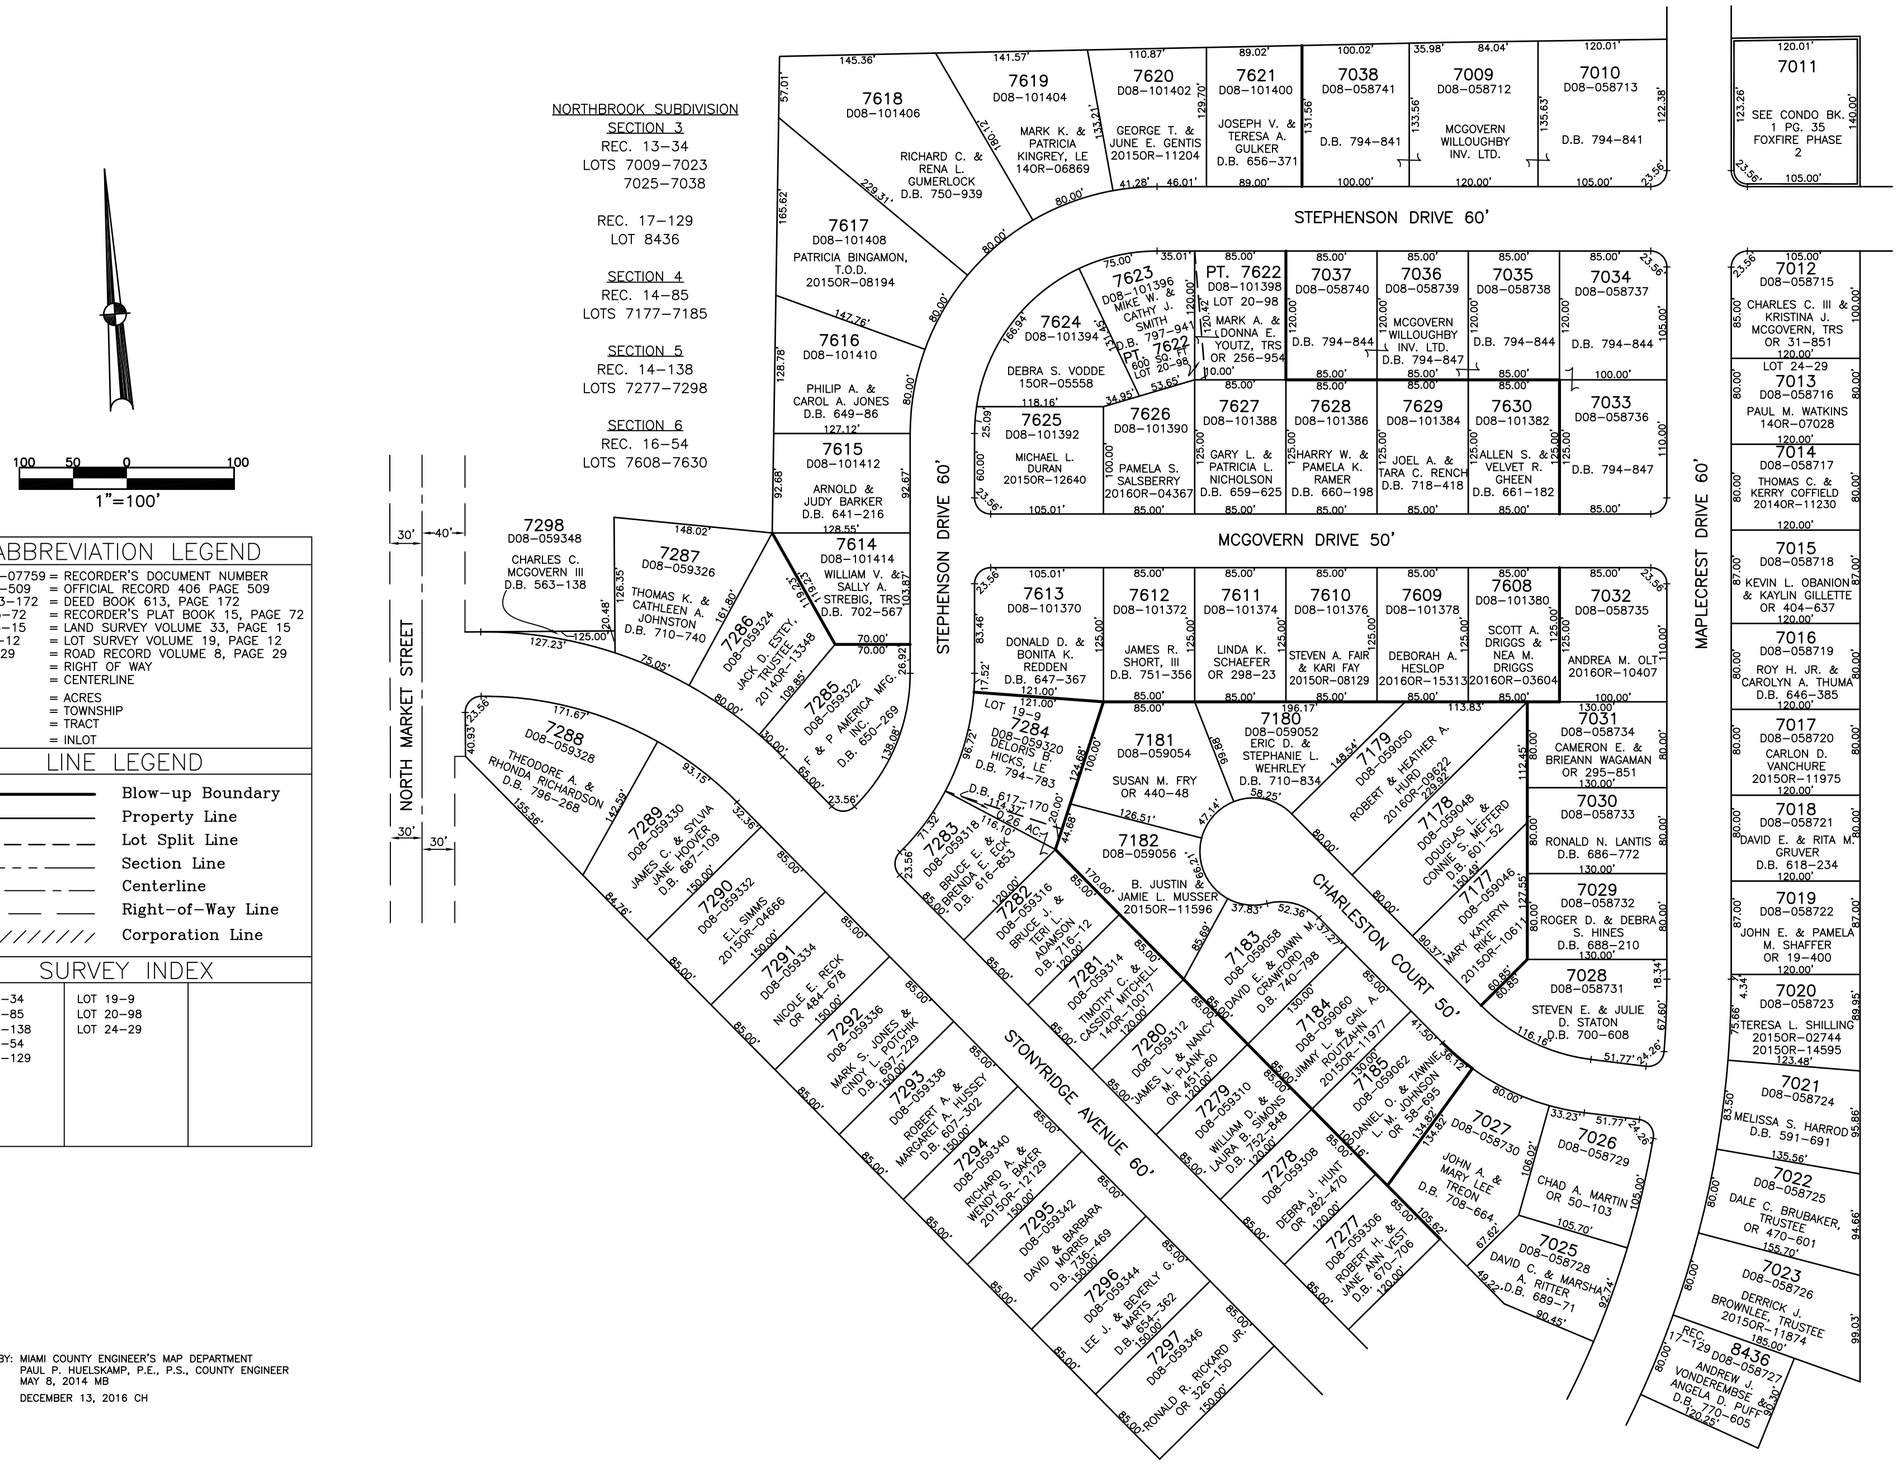

ABBREVIATION LEGEND

20140R-07759	= RECORDER'S DOCUMENT NUMBER
OR 406-509	= OFFICIAL RECORD 406 PAGE 509
D.B. 613-172	= DEED BOOK 613, PAGE 172
REC. 15-72	= RECORDER'S PLAT BOOK 15, PAGE 72
LND. 33-15	= LAND SURVEY VOLUME 33, PAGE 15
LOT 19-12	= LOT SURVEY VOLUME 19, PAGE 12
R.R. 8-29	= ROAD RECORD VOLUME 8, PAGE 29
R/W	= RIGHT OF WAY
℄	= CENTERLINE
AC.	= ACRES
TWP.	= TOWNSHIP
TR.	= TRACT
IL	= INLOT

LINE LEGEND

- Blow-up Boundary
- Property Line
- Lot Split Line
- Section Line
- Centerline
- Right-of-Way Line
- Corporation Line

SURVEY INDEX

REC. 13-34	LOT 19-9	
REC. 14-85	LOT 20-98	
REC. 14-138	LOT 24-29	
REC. 16-54		
REC. 17-129		

PREPARED BY: MIAMI COUNTY ENGINEER'S MAP DEPARTMENT
PAUL P. HUELSKAMP, P.E., P.S., COUNTY ENGINEER
DATE: MAY 8, 2014 MB
REVISED: DECEMBER 13, 2016 CH