CITY OF TROY

MIAMI COUNTY, OHIO

SEC. 17, 20 TOWN 5 RANGE 6

PARCEL NUMBER
D08 – _____

PLAT NW 86

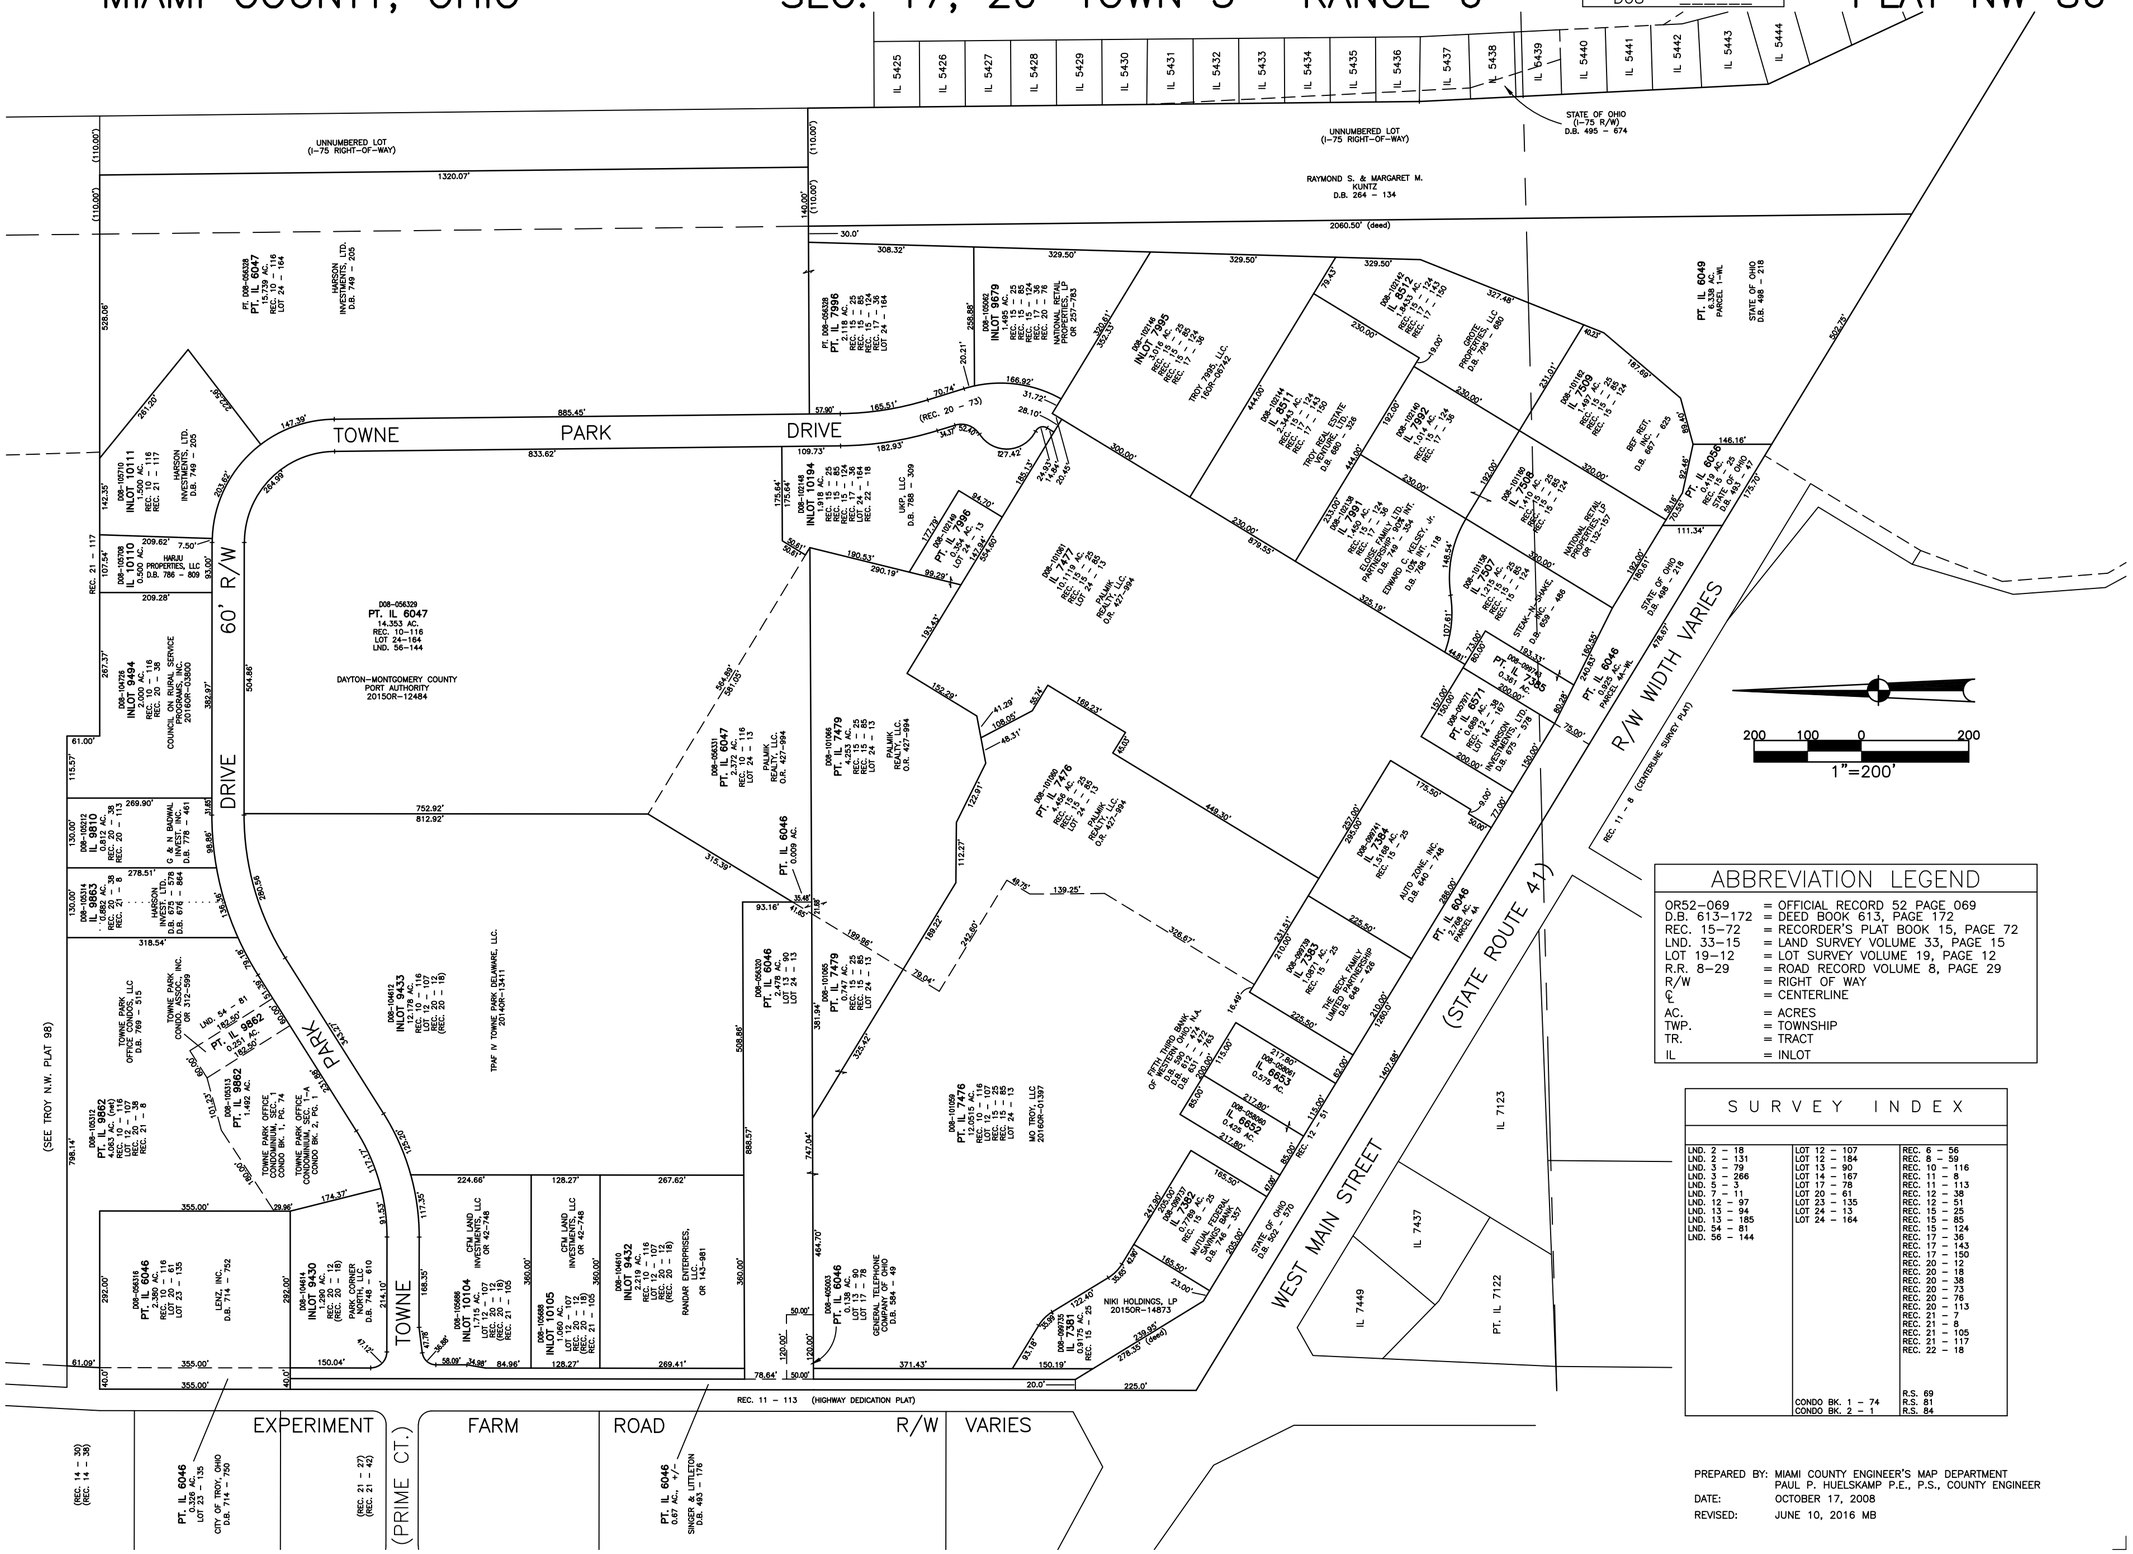

ABBREVIATION LEGEND

OR52-069	= OFFICIAL RECORD 52 PAGE 069
D.B. 613-172	= DEED BOOK 613, PAGE 172
REC. 15-72	= RECORDER'S PLAT BOOK 15, PAGE 72
LND. 33-15	= LAND SURVEY VOLUME 33, PAGE 15
LOT 19-12	= LOT SURVEY VOLUME 19, PAGE 12
R.R. 8-29	= ROAD RECORD VOLUME 8, PAGE 29
R/W	= RIGHT OF WAY
℄	= CENTERLINE
AC.	= ACRES
TWP.	= TOWNSHIP
TR.	= TRACT
IL	= INLOT

SURVEY INDEX

LND. 2 – 18	LOT 12 – 107	REC. 6 – 56
LND. 3 – 131	LOT 12 – 184	REC. 8 – 59
LND. 3 – 79	LOT 13 – 90	REC. 10 – 116
LND. 3 – 266	LOT 14 – 167	REC. 11 – 8
LND. 6 – 3	LOT 17 – 78	REC. 11 – 113
LND. 7 – 11	LOT 20 – 61	REC. 12 – 38
LND. 12 – 97	LOT 23 – 135	REC. 12 – 51
LND. 13 – 94	LOT 24 – 13	REC. 15 – 25
LND. 13 – 185	LOT 24 – 164	REC. 15 – 85
LND. 54 – 81		REC. 15 – 124
LND. 56 – 144		REC. 17 – 36
		REC. 17 – 143
		REC. 17 – 150
		REC. 20 – 12
		REC. 20 – 18
		REC. 20 – 38
		REC. 20 – 73
		REC. 20 – 76
		REC. 20 – 113
		REC. 21 – 7
		REC. 21 – 8
		REC. 21 – 105
		REC. 21 – 117
		REC. 22 – 18
	CONDO BK. 1 – 74	R.S. 69
	CONDO BK. 2 – 1	R.S. 81
		R.S. 84

PREPARED BY: MIAMI COUNTY ENGINEER'S MAP DEPARTMENT
PAUL P. HUELSKAMP P.E., P.S., COUNTY ENGINEER

DATE: OCTOBER 17, 2008

REVISED: JUNE 10, 2016 MB