PARCEL ID NUMBER
D08-_____

PLAT NW 103
CITY OF TROY
MIAMI COUNTY, OHIO

SECTION 18, TOWN 5, RANGE 6

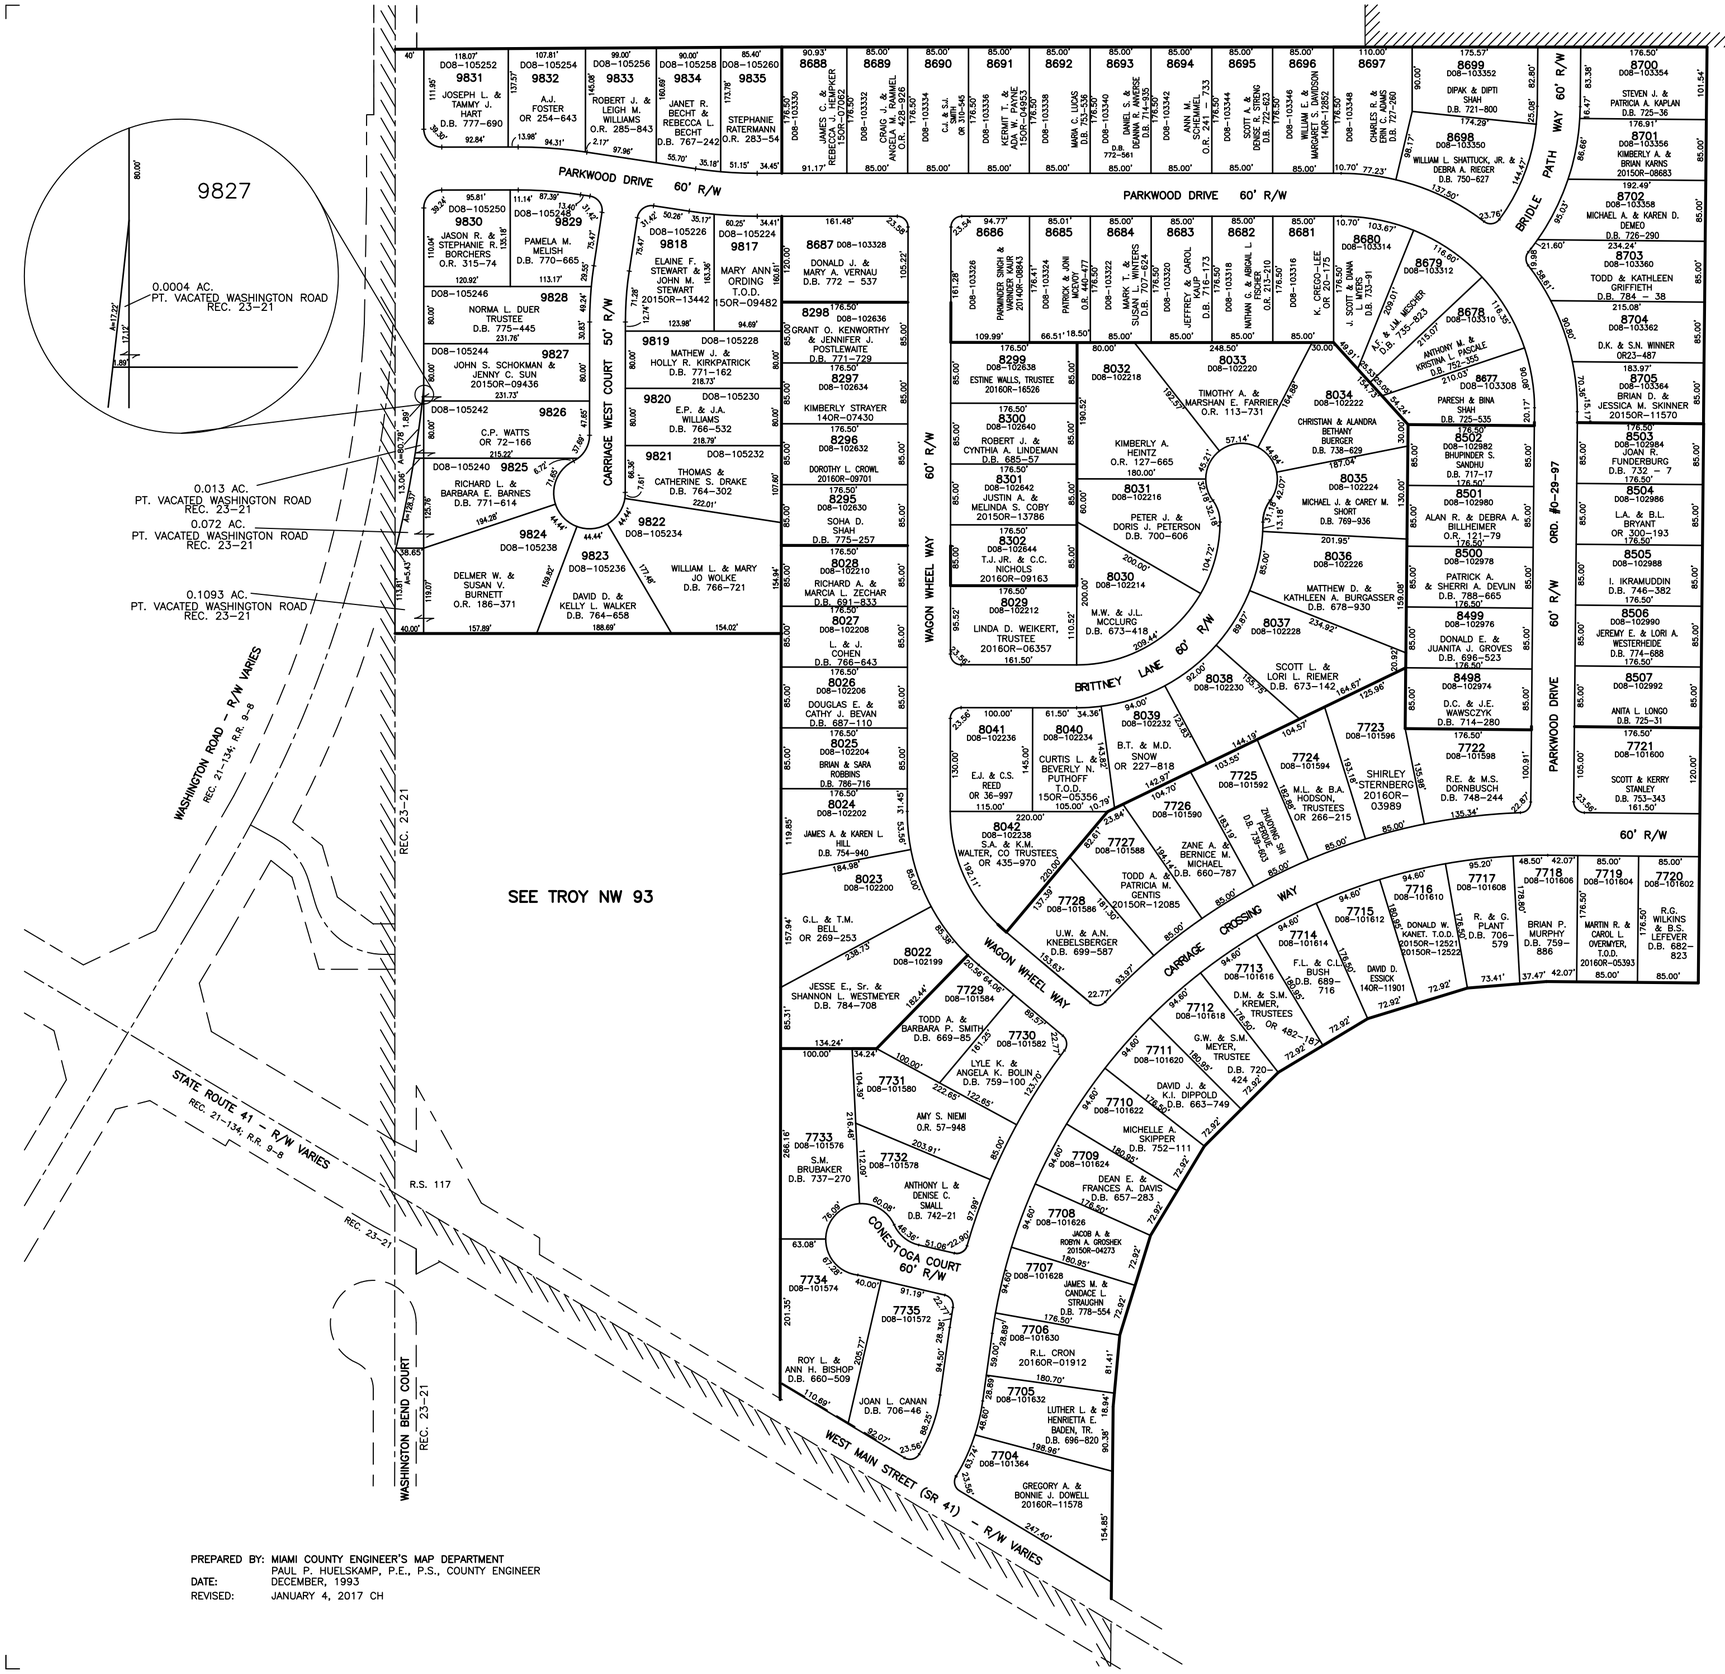

150 75 0 150
1"=150'

ABBREVIATION LEGEND

2014OR-07759	= RECORDER'S DOCUMENT NUMBER
O.R. 57-948	= OFFICIAL RECORD 57, PAGE 948
D.B. 613-172	= DEED BOOK 613, PAGE 172
REC. 15-72	= RECORDER'S PLAT BOOK 15, PAGE 72
LND. 33-15	= LAND SURVEY VOLUME 33, PAGE 15
LOT 19-12	= LOT SURVEY VOLUME 19, PAGE 12
R.R. 8-29	= ROAD RECORD VOLUME 8, PAGE 29
R/W	= RIGHT OF WAY
℄	= CENTERLINE
AC.	= ACRES
TWP.	= TOWNSHIP
TR.	= TRACT
IL	= INLOT

LINE LEGEND

- Blow-up Boundary
- Property Line
- Lot Split Line
- Section Line
- Centerline
- Right-of-Way Line
- Corporation Line

SURVEY INDEX

LOT 20-81
LOT 20-169
REC. 15-117 (ANNEXATION)
REC. 19-128 (ANNEXATION)
LND. 42-188

CARRIAGE CROSSING - SEC. 1
LOTS 7704 - 7735
REC. 16-88

CARRIAGE CROSSING - SEC. 2
LOTS 8022 - 8042
REC. 17-41

CARRIAGE CROSSING - SEC. 3
LOTS 8295 - 8302
REC. 17-109

CARRIAGE CROSSING - SEC. 4
LOTS 8498 - 8507
REC. 17-147

CARRIAGE CROSSING - SEC. 5
LOTS 8677 - 8705
REC. 18-88

CARRIAGE WEST SUBDIVISION
LOTS 9817 - 9835
REC. 20-134

CENTERLINE PLAT REC. 21-134
ROAD RELOCATION RR 9-8
VACATION PLAT REC. 23-21
R.S. 117

PREPARED BY: MIAMI COUNTY ENGINEER'S MAP DEPARTMENT
PAUL P. HUELSKAMP, P.E., P.S., COUNTY ENGINEER
DATE: DECEMBER, 1993
REVISED: JANUARY 4, 2017 CH