SECTION 18

TOWN 1

RANGE 10

CITY OF TROY
MIAMI COUNTY, OHIO

PLAT NW 109

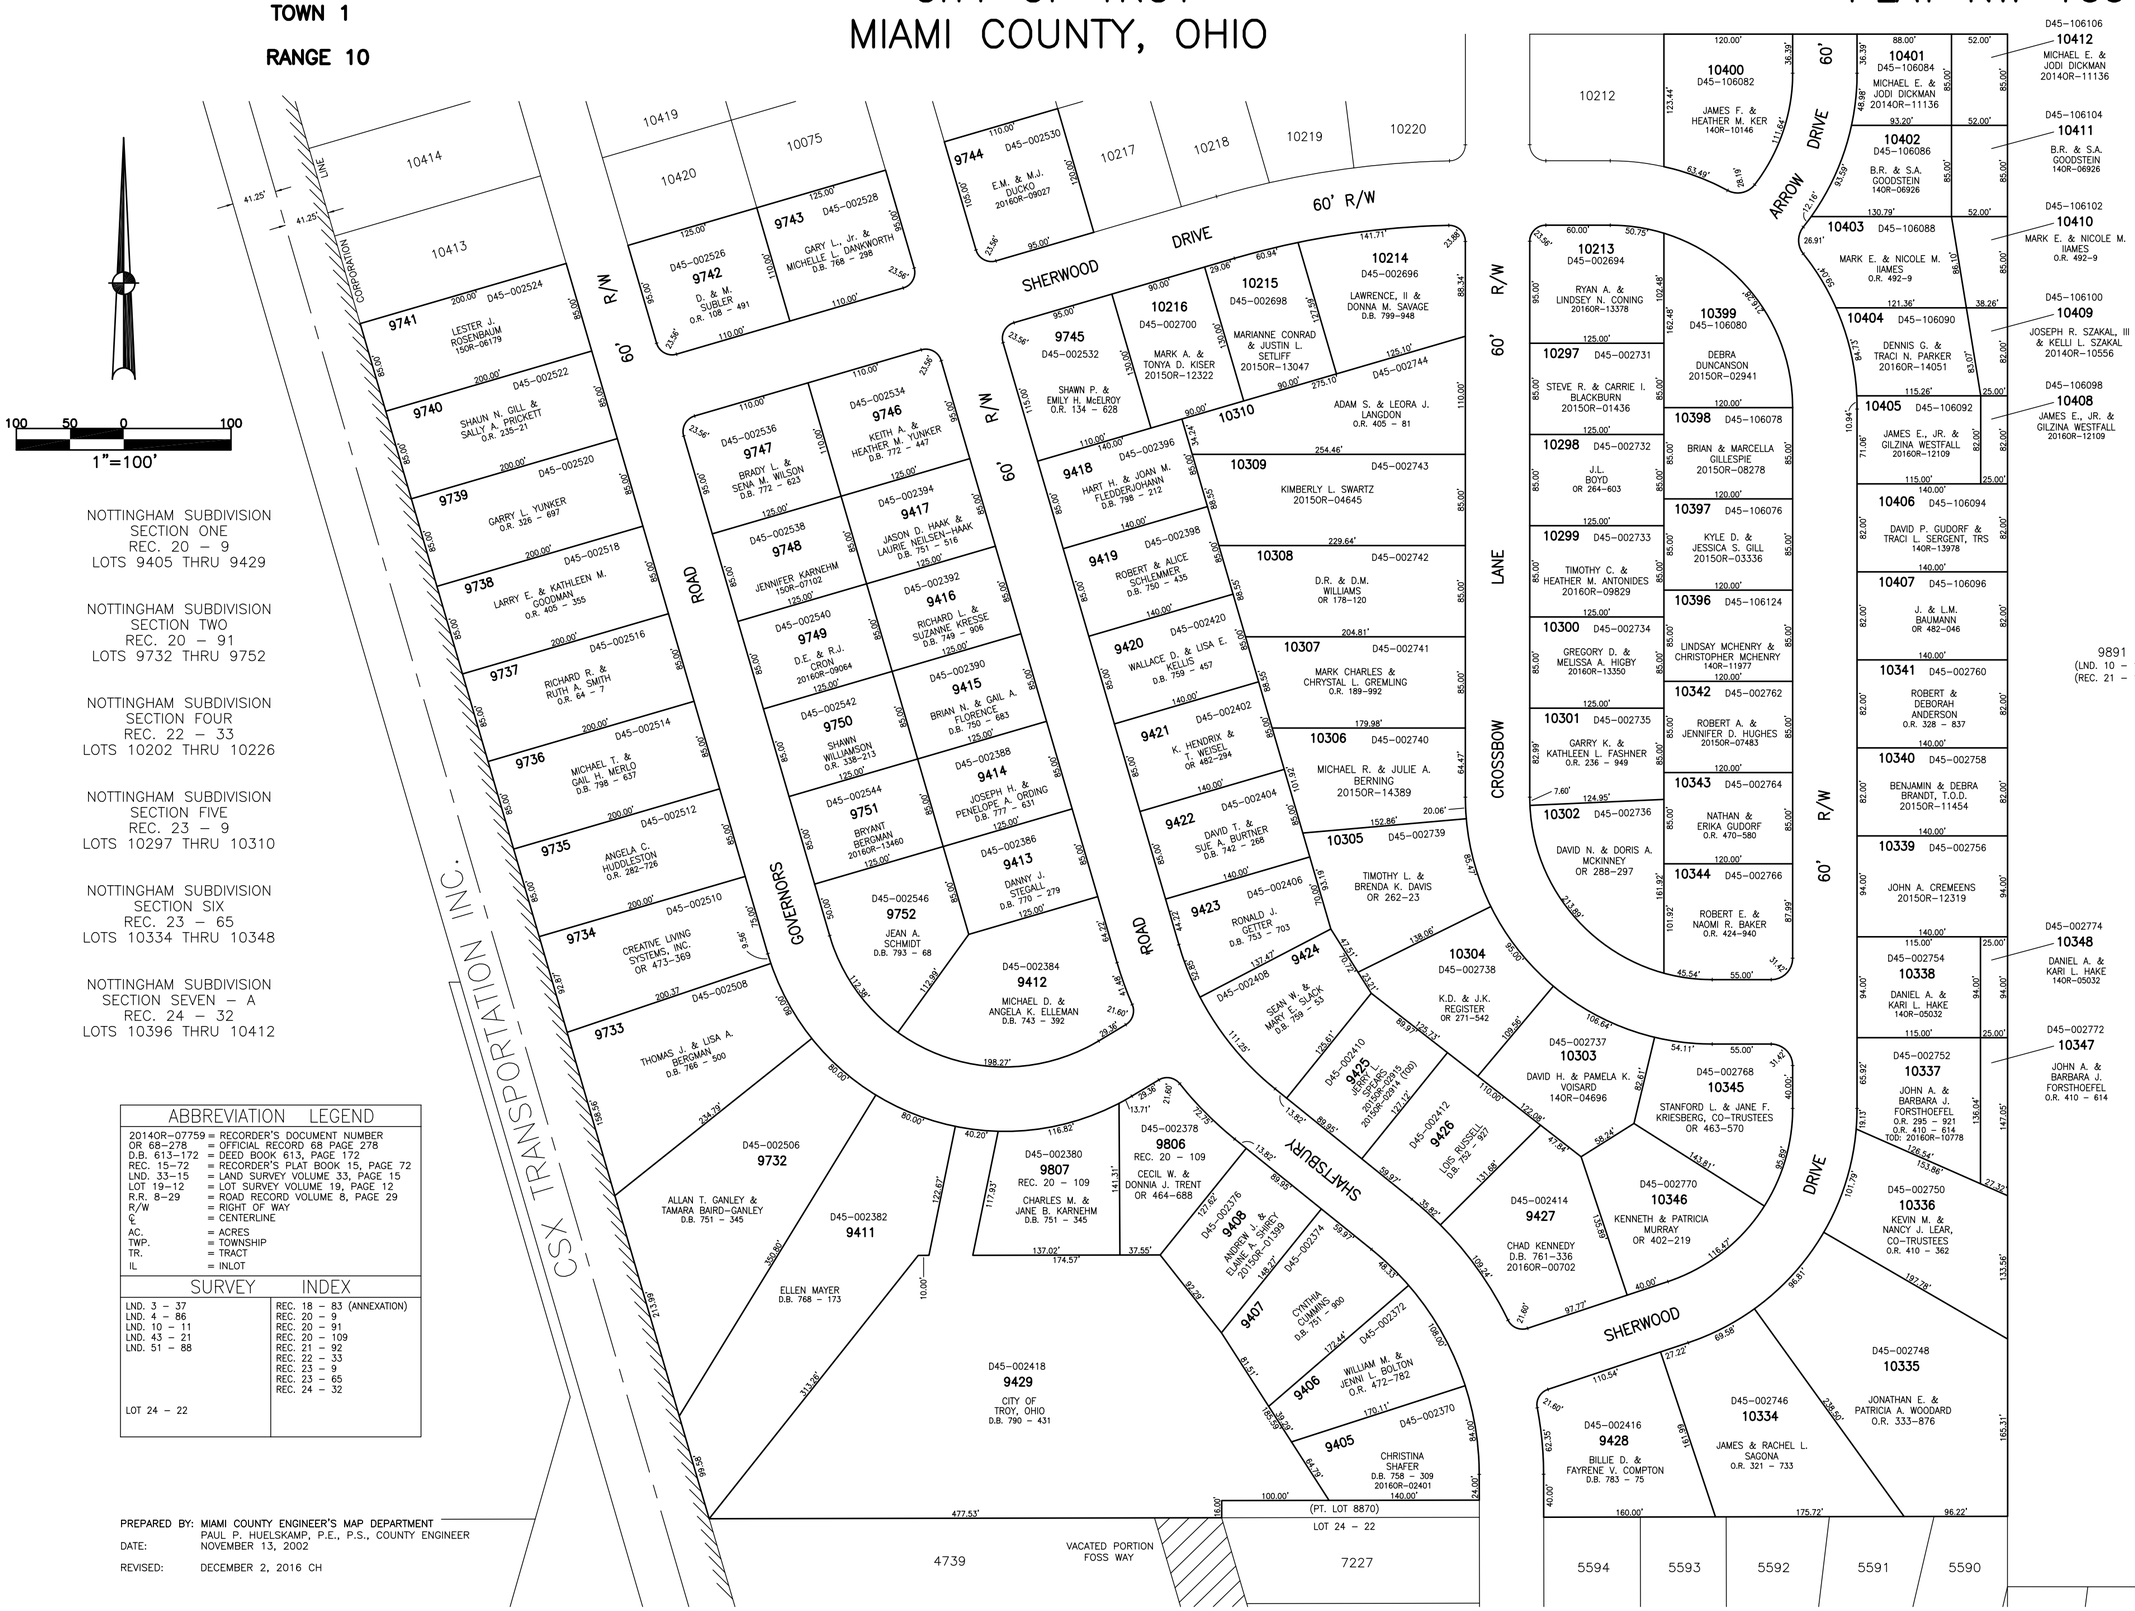

ABBREVIATION	LEGEND
20140R–07759	= RECORDER'S DOCUMENT NUMBER
OR 68–278	= OFFICIAL RECORD 68 PAGE 278
D.B. 613–172	= DEED BOOK 613, PAGE 172
REC. 15–72	= RECORDER'S PLAT BOOK 15, PAGE 72
LND. 33–15	= LAND SURVEY VOLUME 33, PAGE 15
LOT 19–12	= LOT SURVEY VOLUME 19, PAGE 12
R.R. 8–29	= ROAD RECORD VOLUME 8, PAGE 29
R/W	= RIGHT OF WAY
℄	= CENTERLINE
AC.	= ACRES
TWP.	= TOWNSHIP
TR.	= TRACT
IL	= INLOT

SURVEY	INDEX
LND. 3 – 37	REC. 18 – 83 (ANNEXATION)
LND. 4 – 86	REC. 20 – 9
LND. 10 – 11	REC. 20 – 91
LND. 43 – 21	REC. 20 – 109
LND. 51 – 88	REC. 21 – 92
	REC. 22 – 33
	REC. 23 – 9
	REC. 23 – 65
LOT 24 – 22	REC. 24 – 32

PREPARED BY: MIAMI COUNTY ENGINEER'S MAP DEPARTMENT
PAUL P. HUELSKAMP, P.E., P.S., COUNTY ENGINEER
DATE: NOVEMBER 13, 2002

REVISED: DECEMBER 2, 2016 CH