CITY OF TROY
MIAMI COUNTY, OHIO

PARCEL NUMBER
(TAX ACCOUNT NO.)
D08 999999

SE 71

ABBREVIATION LEGEND

D.B. 613–172	= DEED BOOK 613, PAGE 172
REC. 15–72	= RECORDER'S PLAT BOOK 15, PAGE 72
LND. 33–15	= LAND SURVEY VOLUME 33, PAGE 15
LOT 19–12	= LOT SURVEY VOLUME 19, PAGE 12
R.R. 8–29	= ROAD RECORD VOLUME 8, PAGE 29
R/W	= RIGHT OF WAY
℄	= CENTERLINE
AC.	= ACRES
TWP.	= TOWNSHIP
TR.	= TRACT
②	= LOT CREATED BY RECORDER'S PLAT

LINE LEGEND

- Blow-up Boundary
- Property Line
- Lot Split Line
- Section Line
- Centerline
- Right-of-Way Line
- Corporation Line

SURVEY INDEX

REC. 19–132 ANNEX (260.788 AC.) INLOTS 9305–9321 REC. 21–143 ANNEX (6.0159 AC.) INLOTS 10153–10154	AS SHOWN (ALSO SEE CONCORD SECTION 34)	

1"=300'

PREPARED BY: MIAMI COUNTY ENGINEER'S MAP DEPARTMENT
DOUGLAS L. CHRISTIAN, COUNTY ENGINEER
DATE: May 16, 2002
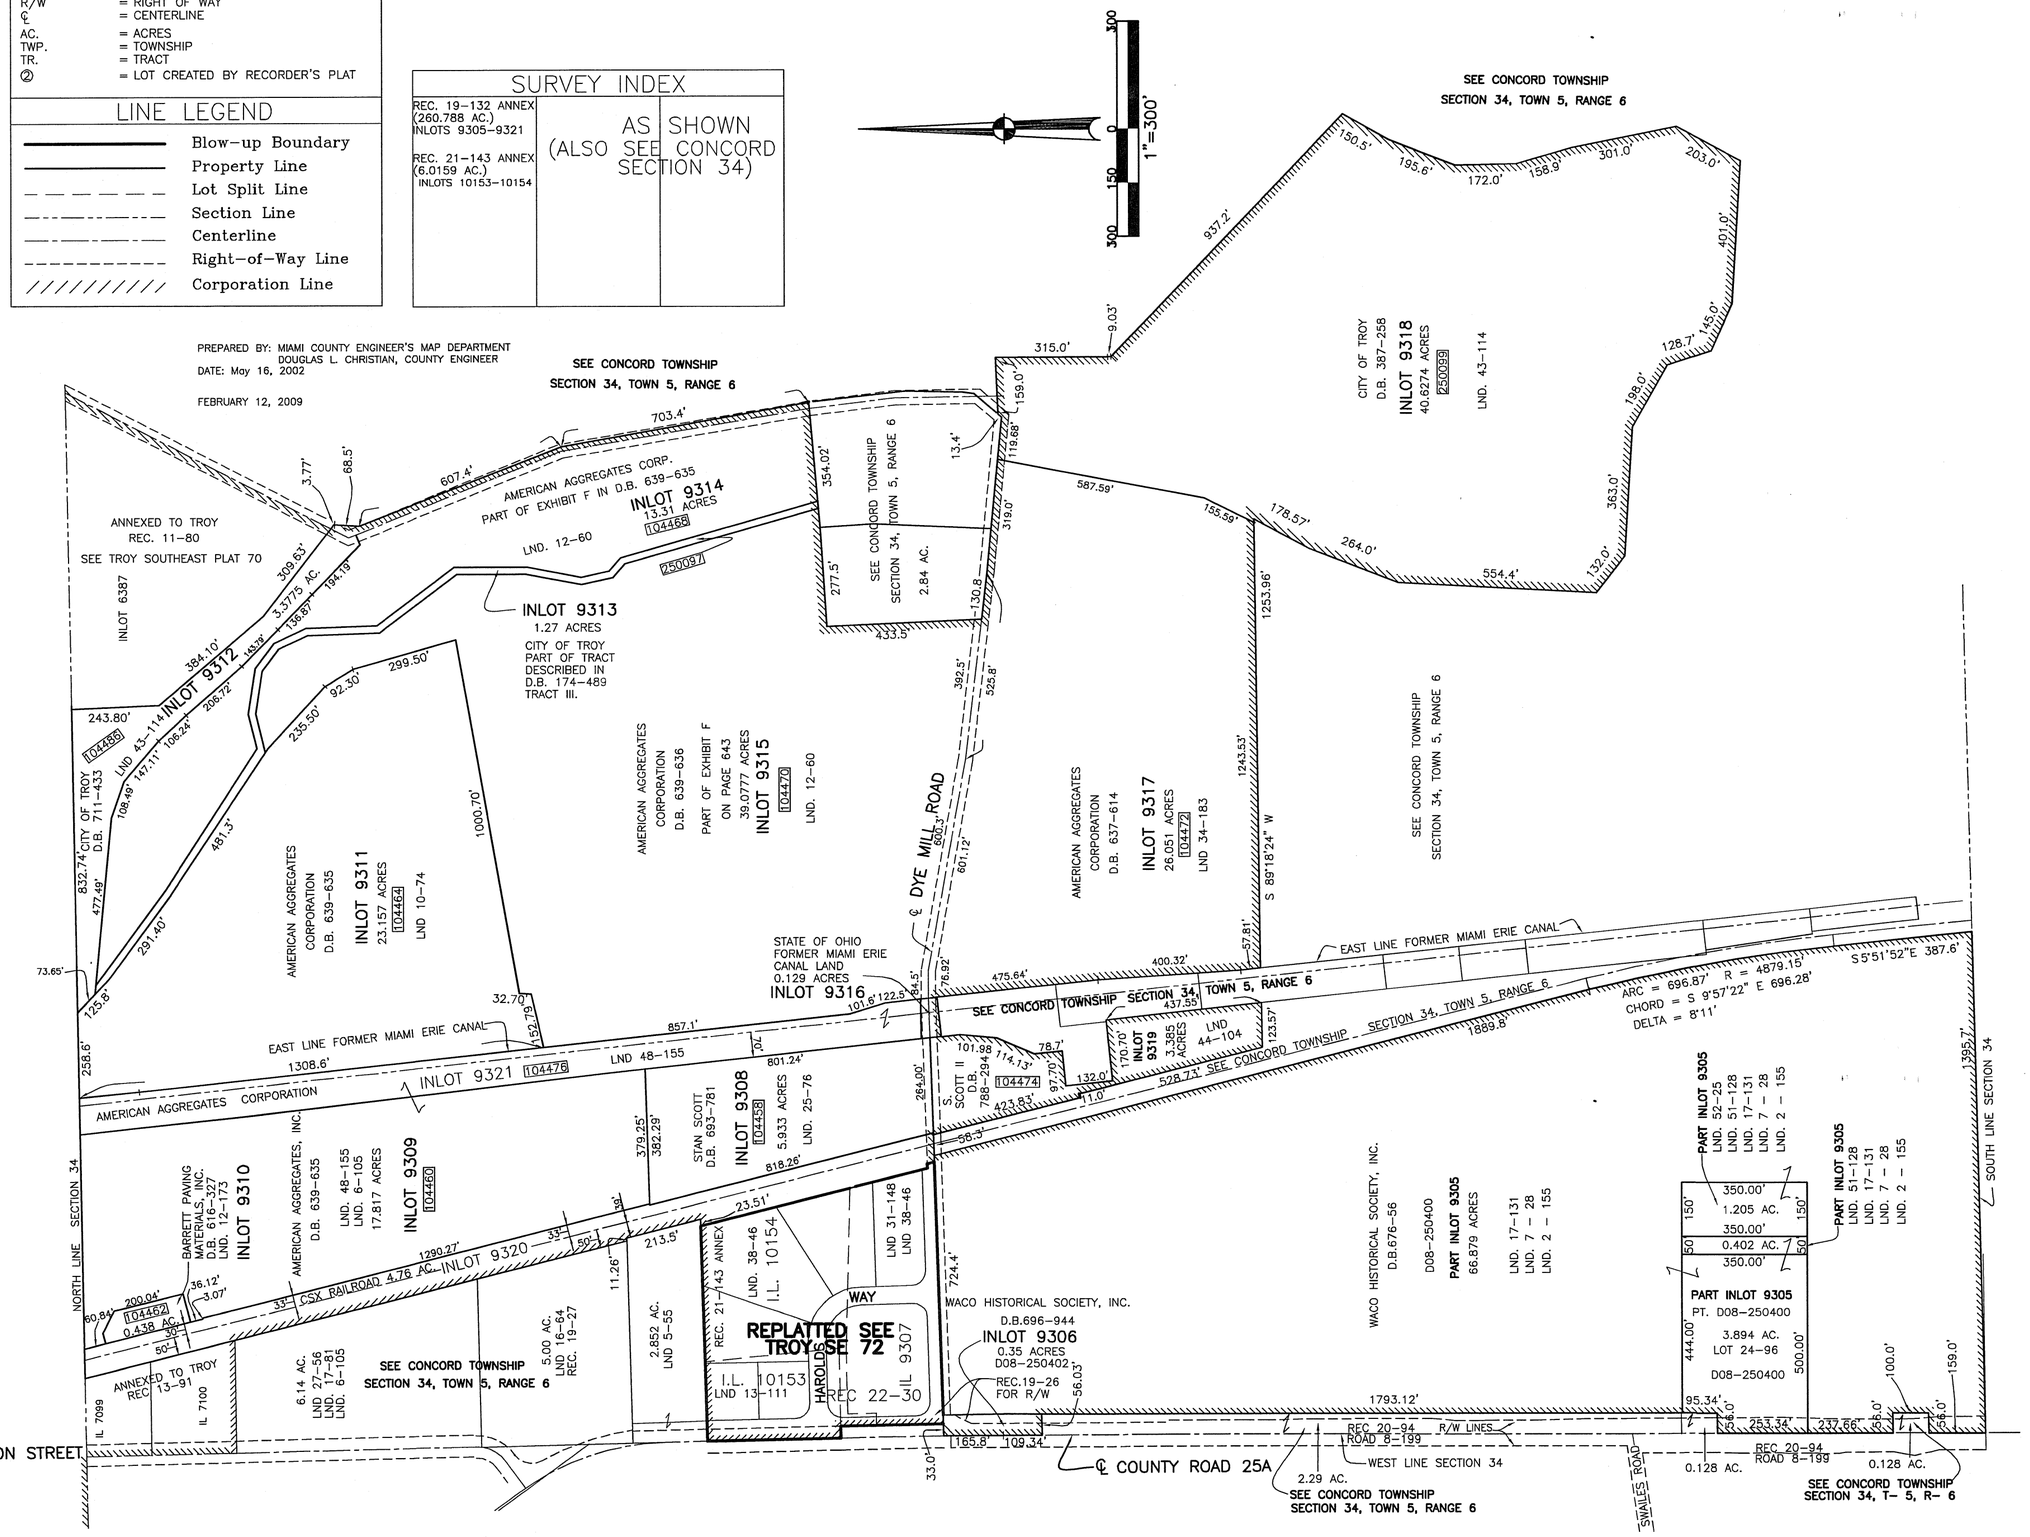
FEBRUARY 12, 2009