CITY OF TROY
MIAMI COUNTY, OHIO

SECTION 21 TOWN 5 RANGE 6

PLAT SW 7

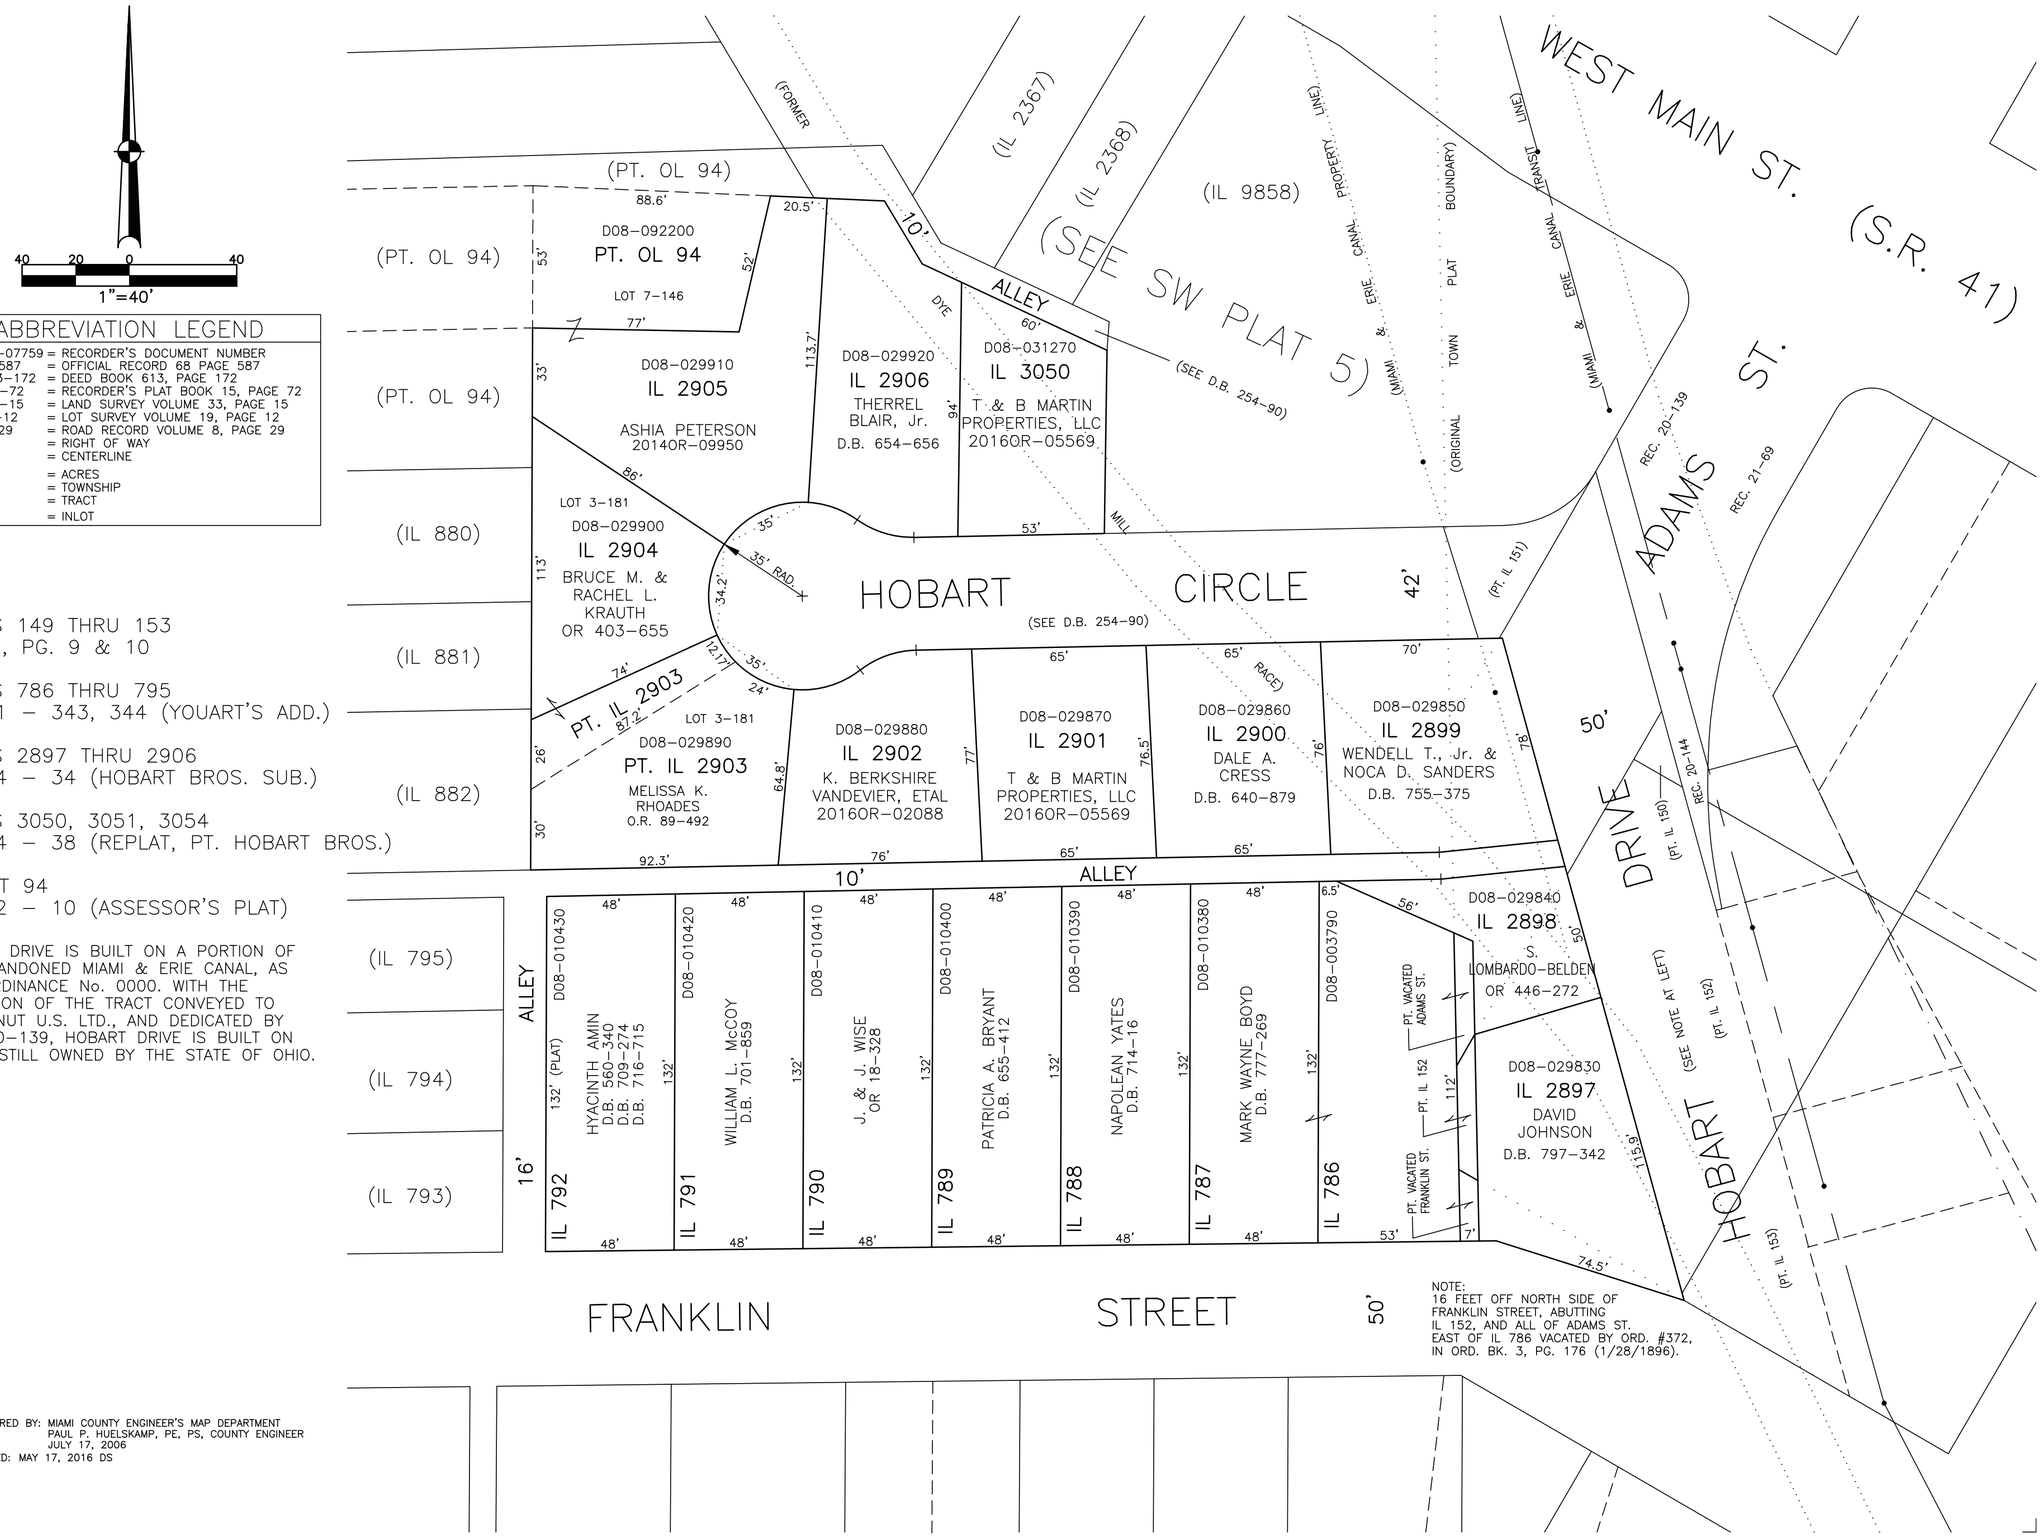

ABBREVIATION LEGEND

20140R-07759	= RECORDER'S DOCUMENT NUMBER
OR 68-587	= OFFICIAL RECORD 68 PAGE 587
D.B. 613-172	= DEED BOOK 613, PAGE 172
REC. 15-72	= RECORDER'S PLAT BOOK 15, PAGE 72
LND. 33-15	= LAND SURVEY VOLUME 33, PAGE 15
LOT 19-12	= LOT SURVEY VOLUME 19, PAGE 12
R.R. 8-29	= ROAD RECORD VOLUME 8, PAGE 29
R/W	= RIGHT OF WAY
℄	= CENTERLINE
AC.	= ACRES
TWP.	= TOWNSHIP
TR.	= TRACT
IL	= INLOT

INLOTS 149 THRU 153
D.B. 1, PG. 9 & 10

INLOTS 786 THRU 795
REC. 1 – 343, 344 (YOUART'S ADD.)

INLOTS 2897 THRU 2906
REC. 4 – 34 (HOBART BROS. SUB.)

INLOTS 3050, 3051, 3054
REC. 4 – 38 (REPLAT, PT. HOBART BROS.)

OUTLOT 94
REC. 2 – 10 (ASSESSOR'S PLAT)

HOBART DRIVE IS BUILT ON A PORTION OF THE ABANDONED MIAMI & ERIE CANAL, AS PER ORDINANCE No. 0000. WITH THE EXCEPTION OF THE TRACT CONVEYED TO TIM DONUT U.S. LTD., AND DEDICATED BY REC. 20-139, HOBART DRIVE IS BUILT ON LANDS STILL OWNED BY THE STATE OF OHIO.

PREPARED BY: MIAMI COUNTY ENGINEER'S MAP DEPARTMENT
PAUL P. HUELSKAMP, PE, PS, COUNTY ENGINEER
DATE: JULY 17, 2006
REVISED: MAY 17, 2016 DS