CITY OF TROY

MIAMI COUNTY, OHIO

SECTION 28 TOWN 5 RANGE 6

PLAT SW 14

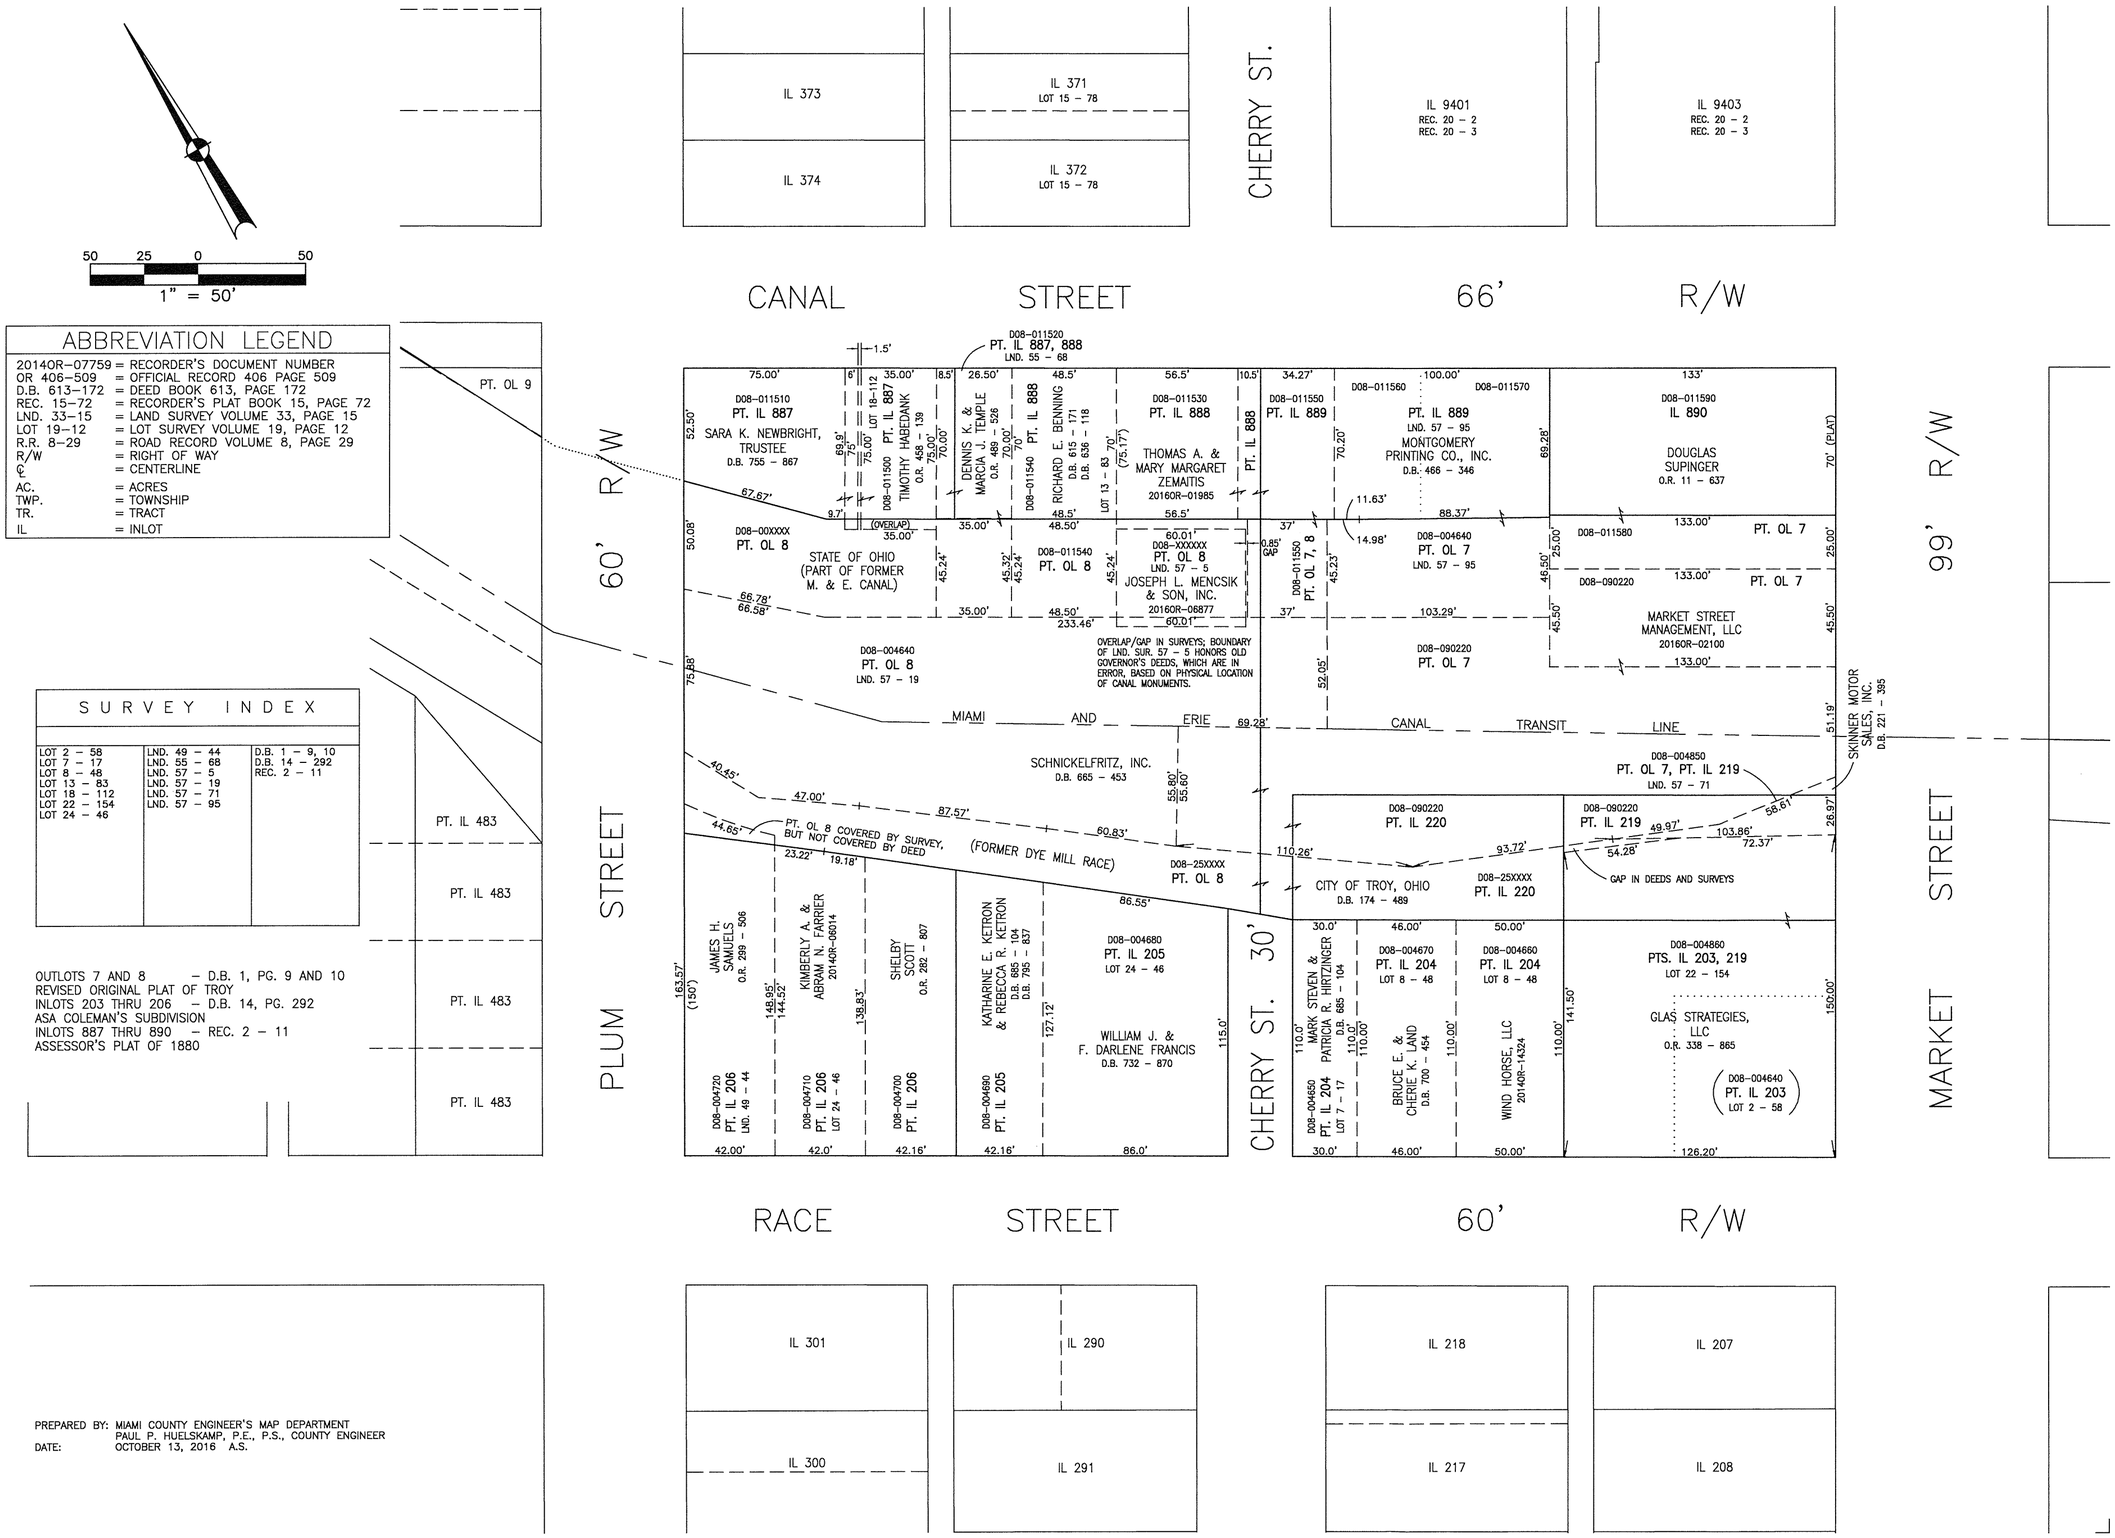

ABBREVIATION LEGEND

2014OR–07759	= RECORDER'S DOCUMENT NUMBER
OR 406–509	= OFFICIAL RECORD 406 PAGE 509
D.B. 613–172	= DEED BOOK 613, PAGE 172
REC. 15–72	= RECORDER'S PLAT BOOK 15, PAGE 72
LND. 33–15	= LAND SURVEY VOLUME 33, PAGE 15
LOT 19–12	= LOT SURVEY VOLUME 19, PAGE 12
R.R. 8–29	= ROAD RECORD VOLUME 8, PAGE 29
R/W	= RIGHT OF WAY
℄	= CENTERLINE
AC.	= ACRES
TWP.	= TOWNSHIP
TR.	= TRACT
IL	= INLOT

SURVEY INDEX

LOT 2 – 58	LND. 49 – 44	D.B. 1 – 9, 10
LOT 7 – 17	LND. 55 – 68	D.B. 14 – 292
LOT 8 – 48	LND. 57 – 5	REC. 2 – 11
LOT 13 – 83	LND. 57 – 19	
LOT 18 – 112	LND. 57 – 71	
LOT 22 – 154	LND. 57 – 95	
LOT 24 – 46		

OUTLOTS 7 AND 8 – D.B. 1, PG. 9 AND 10
REVISED ORIGINAL PLAT OF TROY
INLOTS 203 THRU 206 – D.B. 14, PG. 292
ASA COLEMAN'S SUBDIVISION
INLOTS 887 THRU 890 – REC. 2 – 11
ASSESSOR'S PLAT OF 1880

PREPARED BY: MIAMI COUNTY ENGINEER'S MAP DEPARTMENT
PAUL P. HUELSKAMP, P.E., P.S., COUNTY ENGINEER
DATE: OCTOBER 13, 2016 A.S.