SECTION 20

TOWN 5

RANGE 6

CITY OF TROY

MIAMI COUNTY, OHIO

PARCEL ID NUMBER
D08-_____

PLAT SW 94

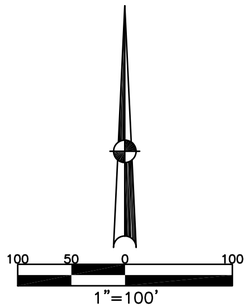

ABBREVIATION LEGEND

20140R-07759	= RECORDER'S DOCUMENT NUMBER
O.R. 62-856	= OFFICIAL RECORD 62, PAGE 856
D.B. 613-172	= DEED BOOK 613, PAGE 172
REC. 15-72	= RECORDER'S PLAT BOOK 15, PAGE 72
LND. 33-15	= LAND SURVEY VOLUME 33, PAGE 15
LOT 19-12	= LOT SURVEY VOLUME 19, PAGE 12
R.R. 8-29	= ROAD RECORD VOLUME 8, PAGE 29
R/W	= RIGHT OF WAY
℄	= CENTERLINE
AC.	= ACRES
TWP.	= TOWNSHIP
TR.	= TRACT
IL	= INLOT

LINE LEGEND

- Blow-up Boundary
- Property Line
- Lot Split Line
- Section Line
- Centerline
- Right-of-Way Line
- Corporation Line

SURVEY INDEX

LOT 22-102	REC. 7-2 REC. 8-41,50,64 REC. 12-142 REC. 17-23 REC. 18-5 REC. 18-35	LND. 12-41 LND. 17-51

ANNEXATIONS
REC. 12-142
REC. 7-2 (LND. 12-41)

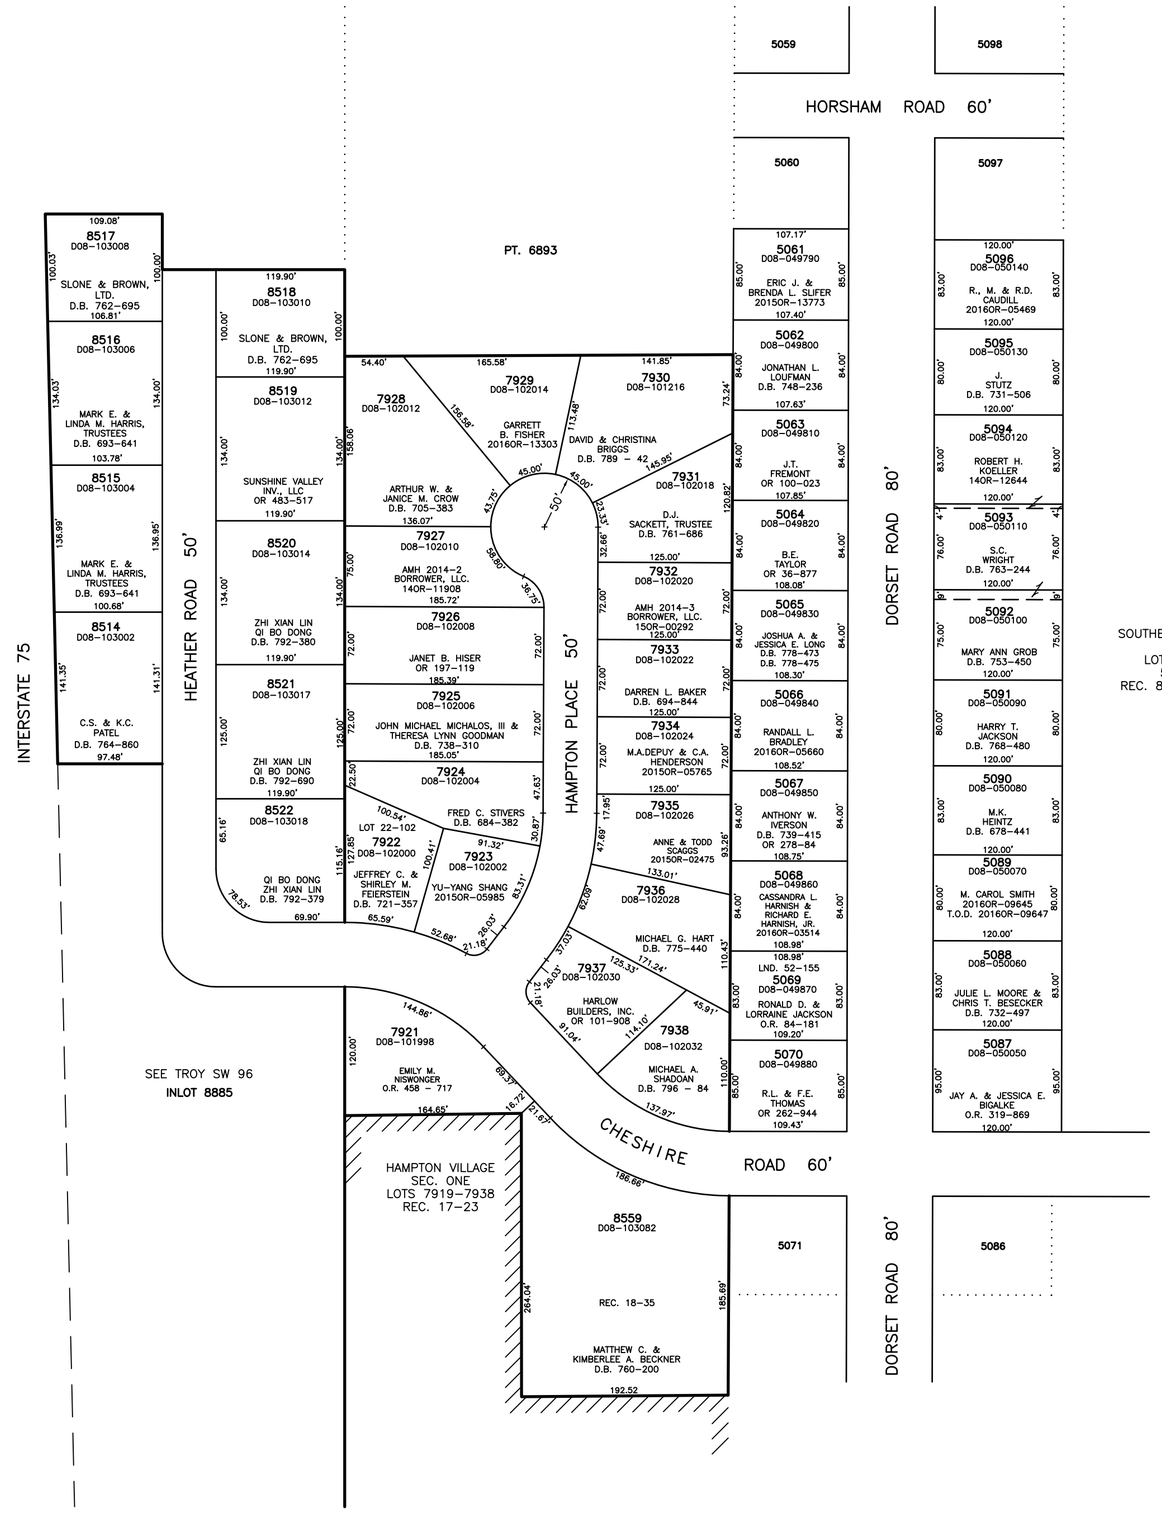

PREPARED BY: MIAMI COUNTY ENGINEER'S MAP DEPARTMENT
PAUL P. HUELSKAMP, COUNTY ENGINEER
DATE: JUNE 16, 1995
REVISED: NOVEMBER 3, 2016 CH