TROY S.W. SECTION

PLAT NO. 154

SCALE : 1" = 100'

SMDA NUMBER
D08-SW154_- _ _ _ _ _

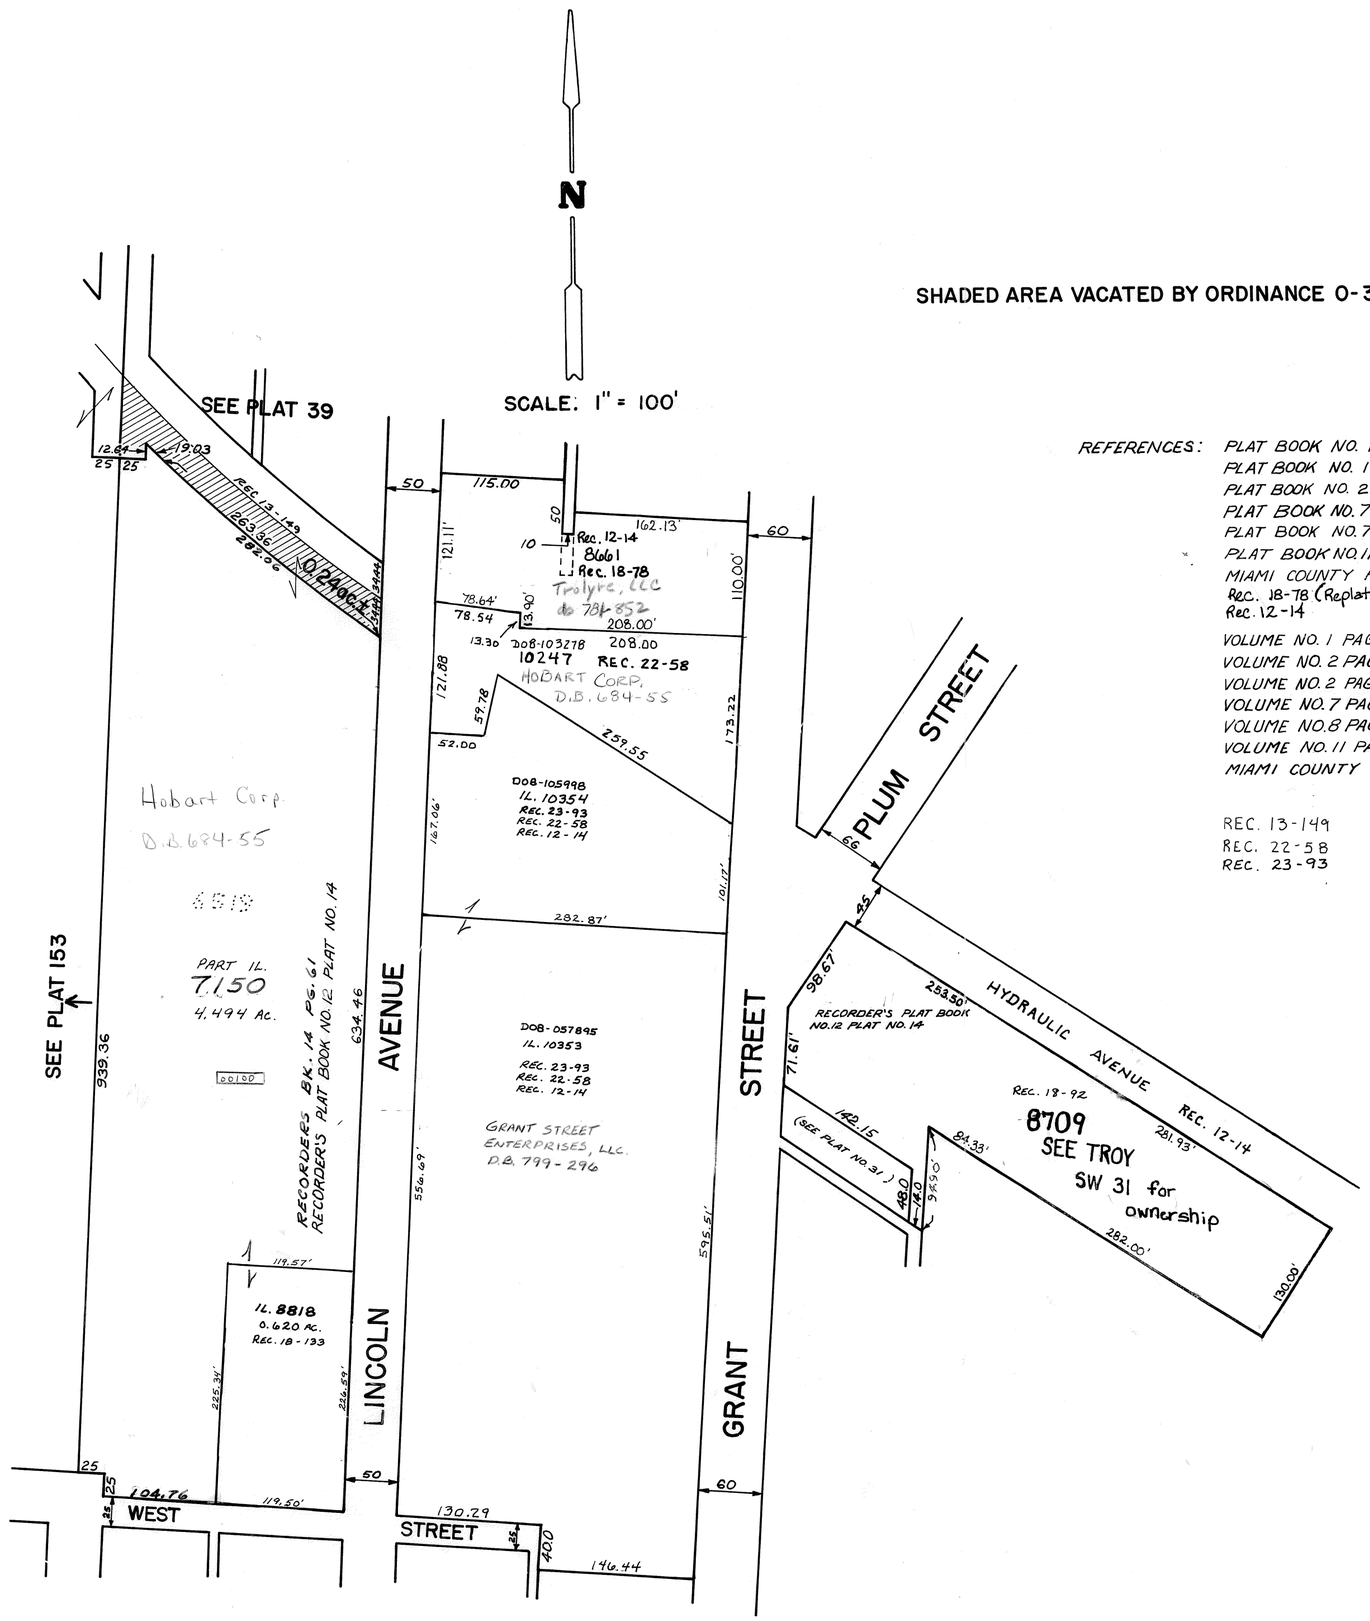

REFERENCES:
PLAT BOOK NO. 1 PLAT NO. 408
PLAT BOOK NO. 1 PLAT NO. 458
PLAT BOOK NO. 2 PLAT NO. 11
PLAT BOOK NO. 7 PLAT NO. 114
PLAT BOOK NO. 7 PLAT NO. 115
PLAT BOOK NO. 11 PLAT NO. 20
MIAMI COUNTY RECORDER'S PLAT RECORDS
Rec. 18-78 (Replat of 6522)
Rec. 12-14
VOLUME NO. 1 PAGE NO. 110
VOLUME NO. 2 PAGE NO. 35
VOLUME NO. 2 PAGE NO. 90
VOLUME NO. 7 PAGE NO. 122
VOLUME NO. 8 PAGE NO. 66
VOLUME NO. 11 PAGE NO. 183
MIAMI COUNTY ENGINEER'S RECORD OF LOT SURVEYS

REC. 13-149
REC. 22-58
REC. 23-93

REVISED 1-30-2013
D. VENTURA