SECTION 18

TOWN 5

RANGE 6

CITY OF TROY
MIAMI COUNTY, OHIO

SMDA NUMBER
D08–SW187–_____

PLAT SW 187

100 50 0 100
1"=100'

ANNEXATION
REC. 14–133

ABBREVIATION LEGEND

OR 273–285	= OFFICIAL RECORD 273 PAGE 285
D.B. 613–172	= DEED BOOK 613, PAGE 172
REC. 15–72	= RECORDER'S PLAT BOOK 15, PAGE 72
LND. 33–15	= LAND SURVEY VOLUME 33, PAGE 15
LOT 19–12	= LOT SURVEY VOLUME 19, PAGE 12
R.R. 8–29	= ROAD RECORD VOLUME 8, PAGE 29
R/W	= RIGHT OF WAY
℄	= CENTERLINE
AC.	= ACRES
TWP.	= TOWNSHIP
TR.	= TRACT
IL	= INLOT

LINE LEGEND

- Blow–up Boundary
- Property Line
- Lot Split Line
- Section Line
- Centerline
- Right–of–Way Line
- Corporation Line

SURVEY INDEX

REC. 14–133 REC. 17–32 REC. 18–148 REC. 19–64 REC. 19–65	LOT 19–7 LOT 18–199 LOT 18–200	
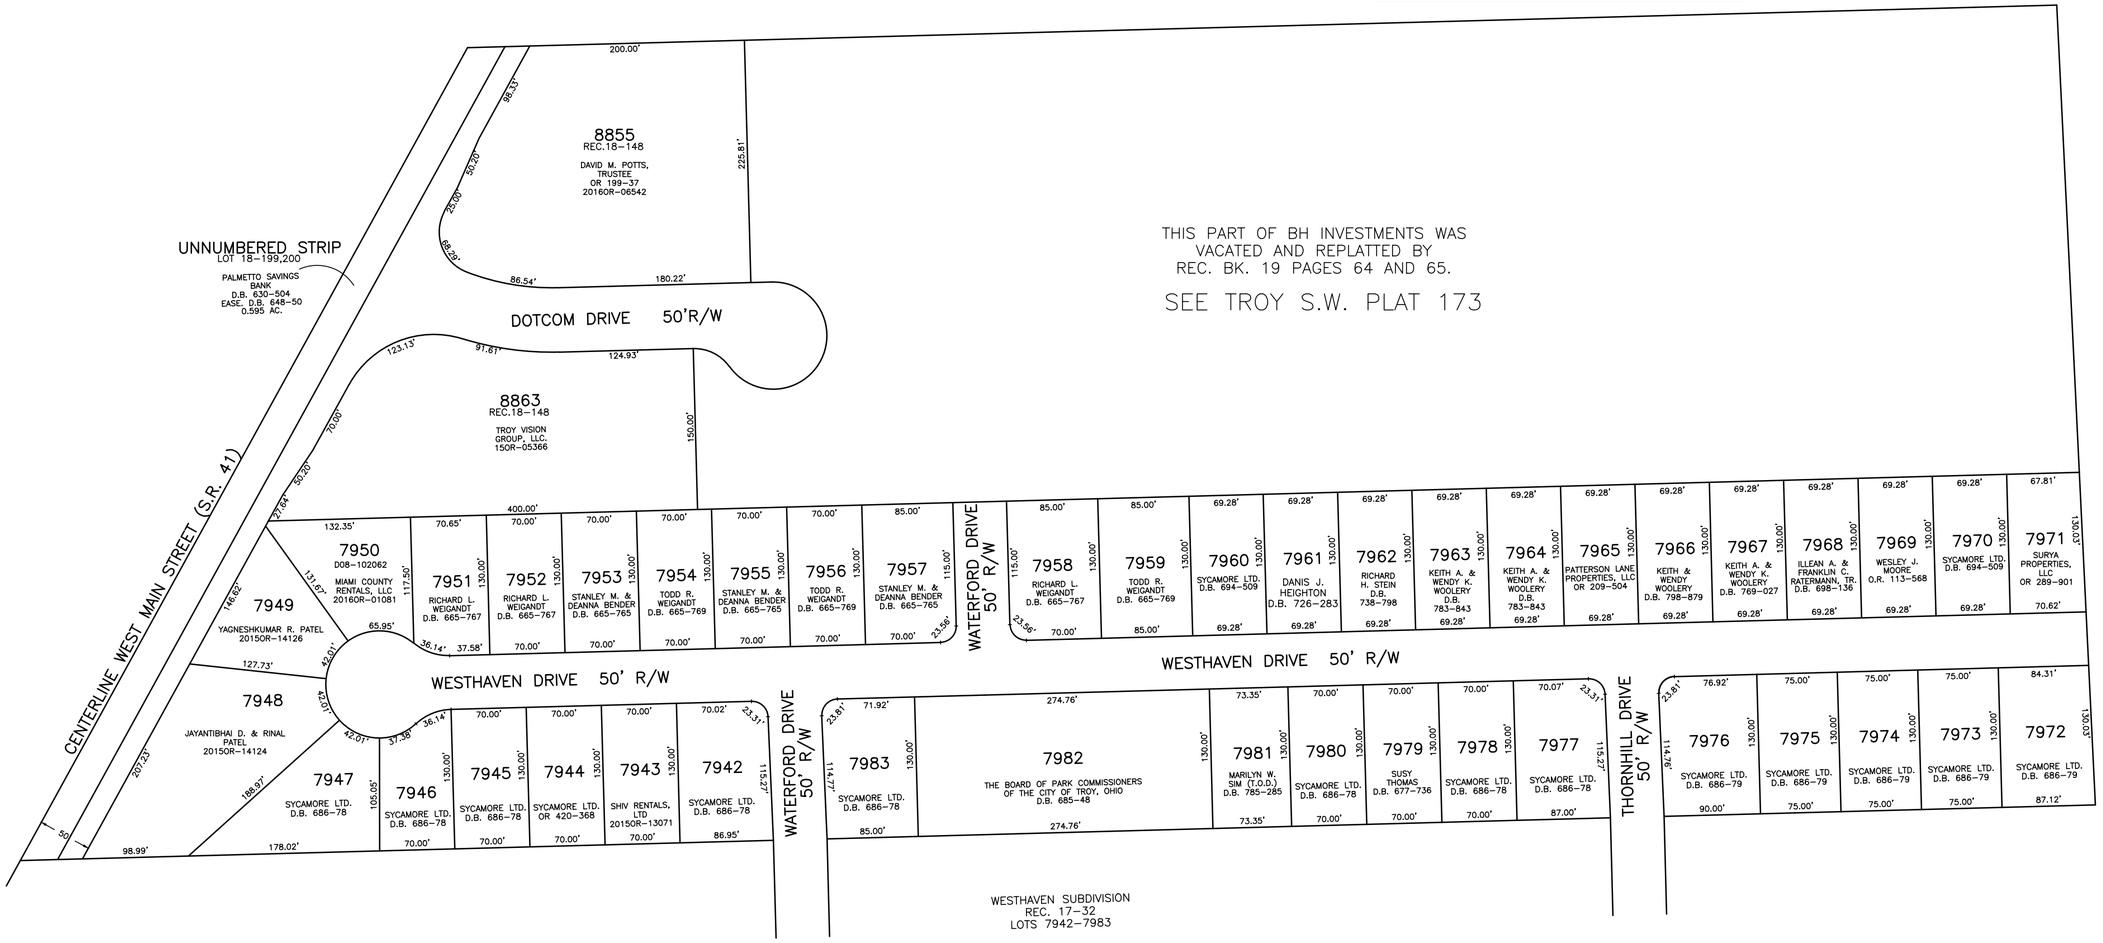
PREPARED BY: MIAMI COUNTY ENGINEER'S MAP DEPARTMENT
PAUL P. HUELSKAMP, P.E., P.S., COUNTY ENGINEER
DATE: OCTOBER 13, 1995
REVISED: JUNE 7, 2016 DS