SECTION 31

TOWN 5

RANGE 6

CITY OF TROY
MIAMI COUNTY, OHIO

PARCEL ID NUMBER
D08-_____

PLAT SW 195

100 50 0 100
1"=100'

ABBREVIATION LEGEND		LINE LEGEND	SURVEY INDEX	
20140R-07759	= RECORDER'S DOCUMENT NUMBER	Blow-up Boundary	KENSINGTON SECTION 3 REC. 18-64, 64A LOTS 8584-8617	
OR 73-347	= OFFICIAL RECORD 73 PAGE 347	Property Line		
D.B. 613-172	= DEED BOOK 613, PAGE 172	Lot Split Line	KENSINGTON SECTION 4 REC. 18-65, 65A LOTS 8618-8650	
REC. 15-72	= RECORDER'S PLAT BOOK 15, PAGE 72	Section Line		
LND. 33-15	= LAND SURVEY VOLUME 33, PAGE 15	Centerline		
LOT 19-12	= LOT SURVEY VOLUME 19, PAGE 12	Right-of-Way Line		
R.R. 8-29	= ROAD RECORD VOLUME 8, PAGE 29	Corporation Line		
R/W	= RIGHT OF WAY			
℄	= CENTERLINE			
AC.	= ACRES			
TWP.	= TOWNSHIP			
TR.	= TRACT			
IL	= INLOT			

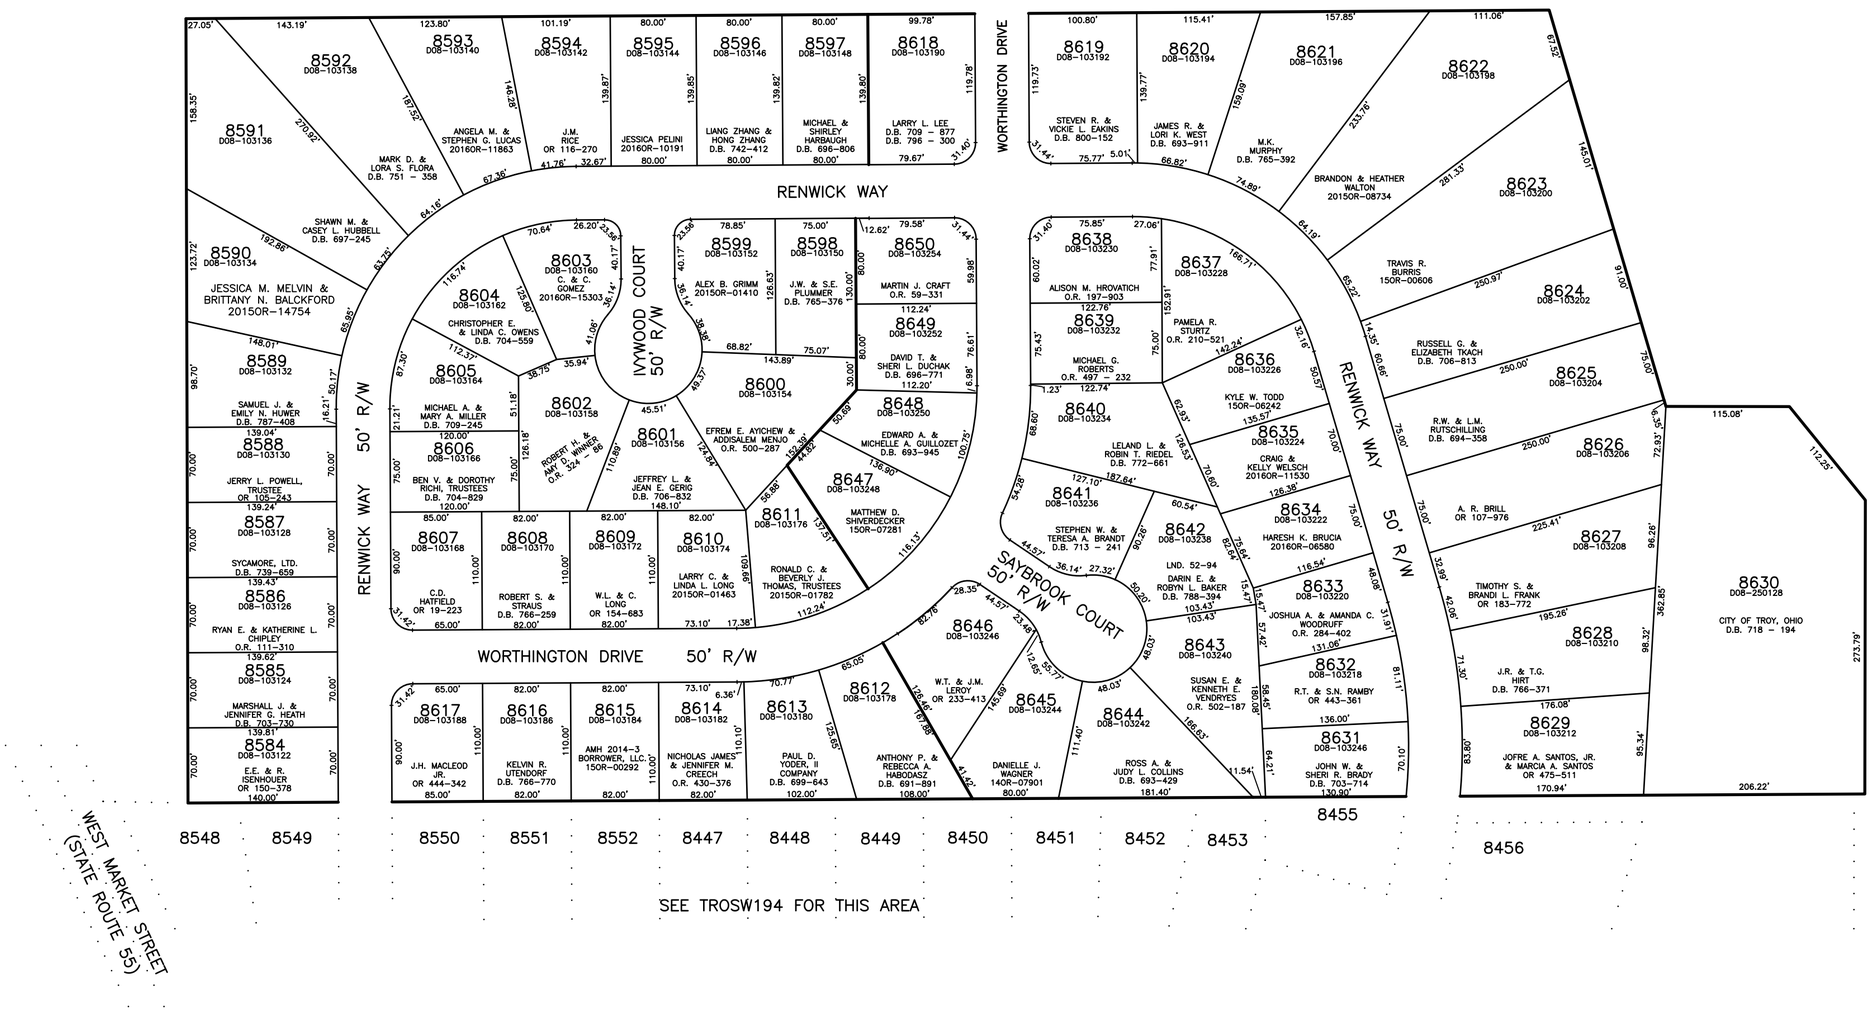

PREPARED BY: MIAMI COUNTY ENGINEER'S MAP DEPARTMENT
PAUL P. HUELSKAMP, P.E., P.S., COUNTY ENGINEER
DATE: JANUARY 5, 1999
REVISED: DECEMBER 19, 2016 CH