SECTION 31

TOWN 5

RANGE 6

# CITY OF TROY
# MIAMI COUNTY, OHIO

PARCEL ID NUMBER
D08-_____

# PLAT SW 196

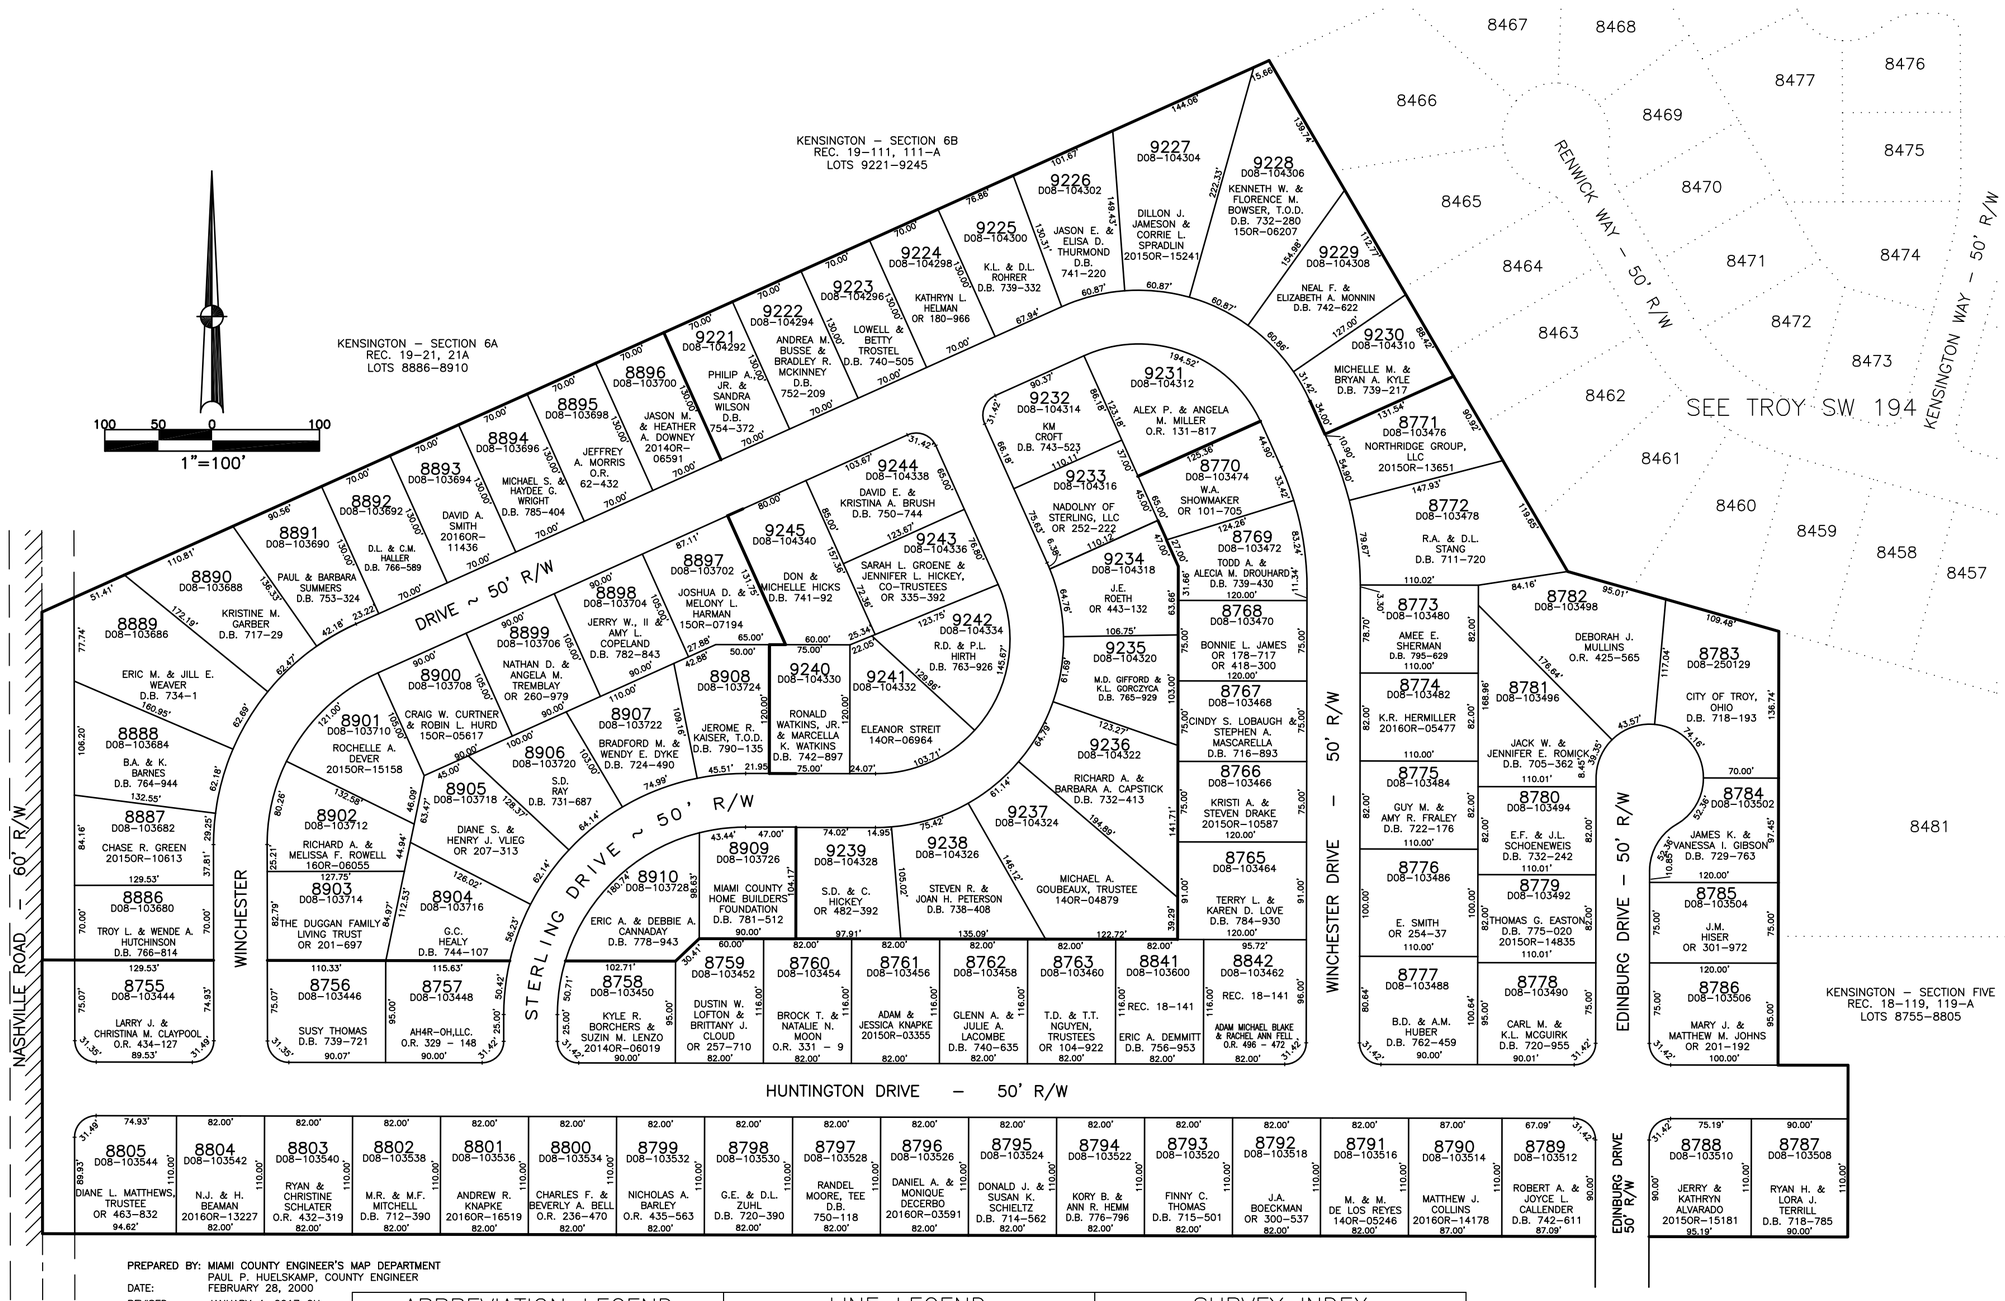


PREPARED BY: MIAMI COUNTY ENGINEER'S MAP DEPARTMENT
PAUL P. HUELSKAMP, COUNTY ENGINEER
DATE: FEBRUARY 28, 2000
REVISED: JANUARY 4, 2017 CH

| ABBREVIATION LEGEND | | LINE LEGEND | | SURVEY INDEX | |
|---|---|---|---|---|---|
| 20140R-07759 | = RECORDER'S DOCUMENT NUMBER | | Blow-up Boundary | LOT 21-99 | REC. 14-68 (ANNEXATION) |
| OR 104-922 | = OFFICIAL RECORD 104 PAGE 922 | | Property Line | LOT 21-142 | REC. 18-119, 119-A KENSINGTON – SEC. 5 |
| D.B. 613-172 | = DEED BOOK 613, PAGE 172 | | Lot Split Line | | REC. 18-141 |
| REC. 15-72 | = RECORDER'S PLAT BOOK 15, PAGE 72 | | Section Line | | REC. 19-21, 21A KENSINGTON – SEC. 6A |
| LND. 33-15 | = LAND SURVEY VOLUME 33, PAGE 15 | | Centerline | | REC. 19-111, 111A KENSINGTON – SEC. 6B |
| LOT 19-12 | = LOT SURVEY VOLUME 19, PAGE 12 | | Right-of-Way Line | | |
| R.R. 8-29 | = ROAD RECORD VOLUME 8, PAGE 29 | | Corporation Line | | |
| R/W | = RIGHT OF WAY | | | | |
| ℄ | = CENTERLINE | | | | |
| AC. | = ACRES | | | | |
| TWP. | = TOWNSHIP | | | | |
| TR. | = TRACT | | | | |
| IL | = INLOT | | | | |