SECTION 24, 19
TOWN 7, 5
RANGE 5, 6

CITY OF TROY
MIAMI COUNTY, OHIO

PARCEL NUMBER
D08 – _____

PLAT SW 197

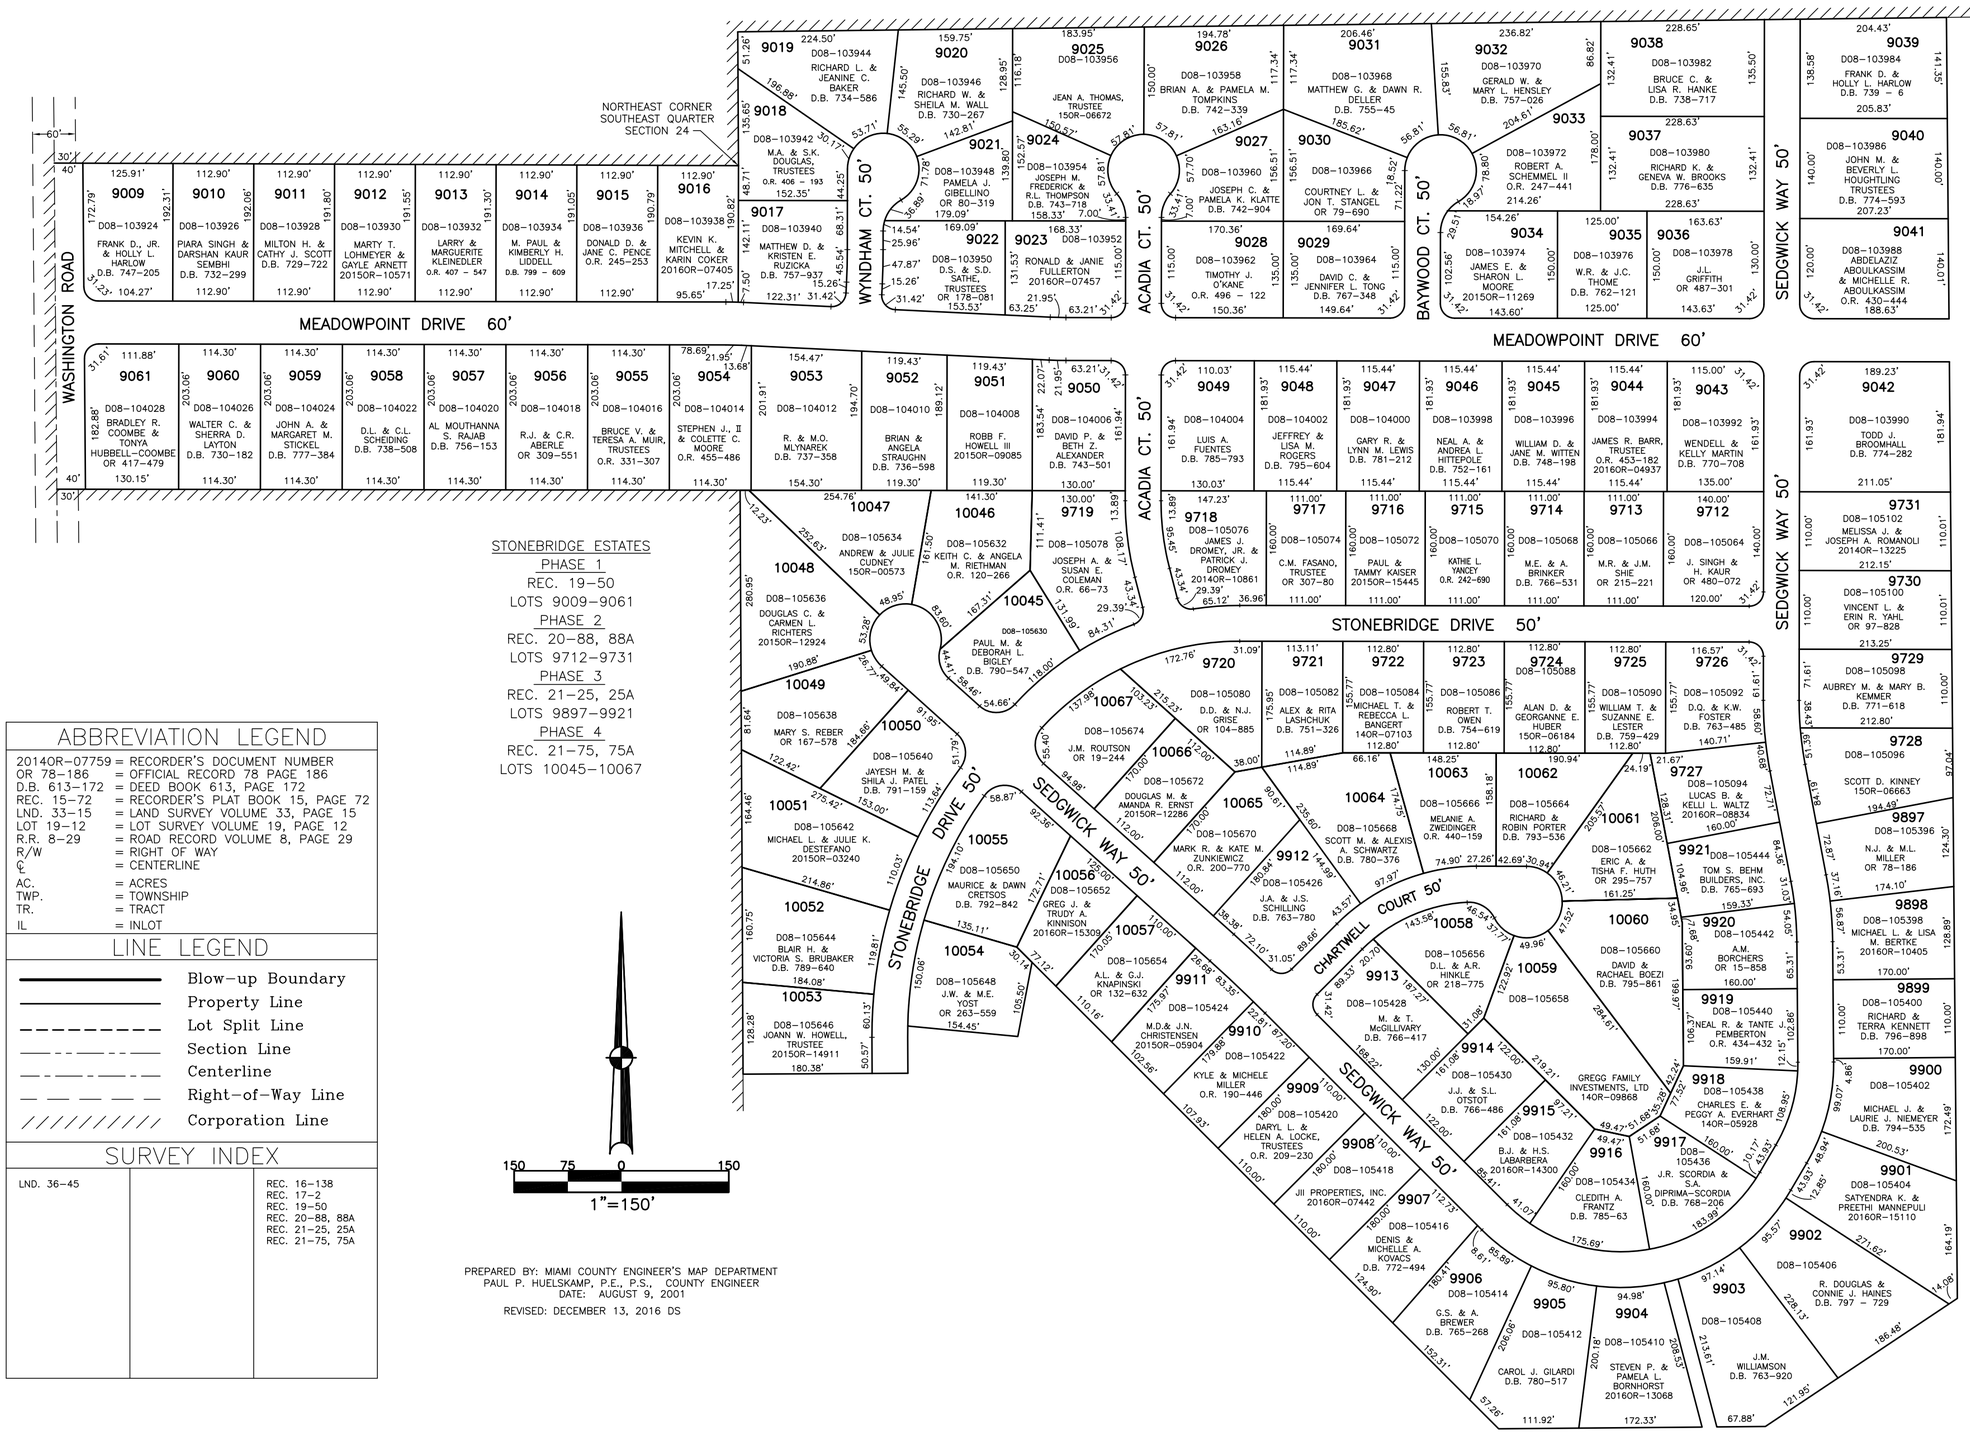

ABBREVIATION LEGEND

20140R–07759	= RECORDER'S DOCUMENT NUMBER
OR 78–186	= OFFICIAL RECORD 78 PAGE 186
D.B. 613–172	= DEED BOOK 613, PAGE 172
REC. 15–72	= RECORDER'S PLAT BOOK 15, PAGE 72
LND. 33–15	= LAND SURVEY VOLUME 33, PAGE 15
LOT 19–12	= LOT SURVEY VOLUME 19, PAGE 12
R.R. 8–29	= ROAD RECORD VOLUME 8, PAGE 29
R/W	= RIGHT OF WAY
℄	= CENTERLINE
AC.	= ACRES
TWP.	= TOWNSHIP
TR.	= TRACT
IL	= INLOT

LINE LEGEND

- Blow-up Boundary
- Property Line
- Lot Split Line
- Section Line
- Centerline
- Right-of-Way Line
- Corporation Line

SURVEY INDEX

LND. 36–45		REC. 16–138 REC. 17–2 REC. 19–50 REC. 20–88, 88A REC. 21–25, 25A REC. 21–75, 75A

PREPARED BY: MIAMI COUNTY ENGINEER'S MAP DEPARTMENT
PAUL P. HUELSKAMP, P.E., P.S., COUNTY ENGINEER
DATE: AUGUST 9, 2001

REVISED: DECEMBER 13, 2016 DS