CITY OF TROY
MIAMI COUNTY, OHIO

SECTION 31 TOWN 5 RANGE 6

PARCEL ID NUMBER
D08–_____

SW 199

100 50 0 100
1"=100'

ABBREVIATION LEGEND

20140R–07759	=	RECORDER'S DOCUMENT NUMBER
OR 28–471	=	OFFICAL RECORD 28, PAGE 471
D.B. 613–172	=	DEED BOOK 613, PAGE 172
REC. 15–72	=	RECORDER'S PLAT BOOK 15, PAGE 72
LND. 33–15	=	LAND SURVEY VOLUME 33, PAGE 15
LOT 19–12	=	LOT SURVEY VOLUME 19, PAGE 12
R.R. 8–29	=	ROAD RECORD VOLUME 8, PAGE 29
R/W	=	RIGHT OF WAY
℄	=	CENTERLINE
AC.	=	ACRES
TWP.	=	TOWNSHIP
TR.	=	TRACT
IL	=	INLOT

SURVEY INDEX

LND. 15–84		REC. 14–68
LND. 31–147		REC. 17 – 134
LND. 37–138		REC. 18 – 80
LND. 56–137		REC. 19 – 23
		REC. 19 – 38
		REC. 19 – 39
		REC. 19 – 97

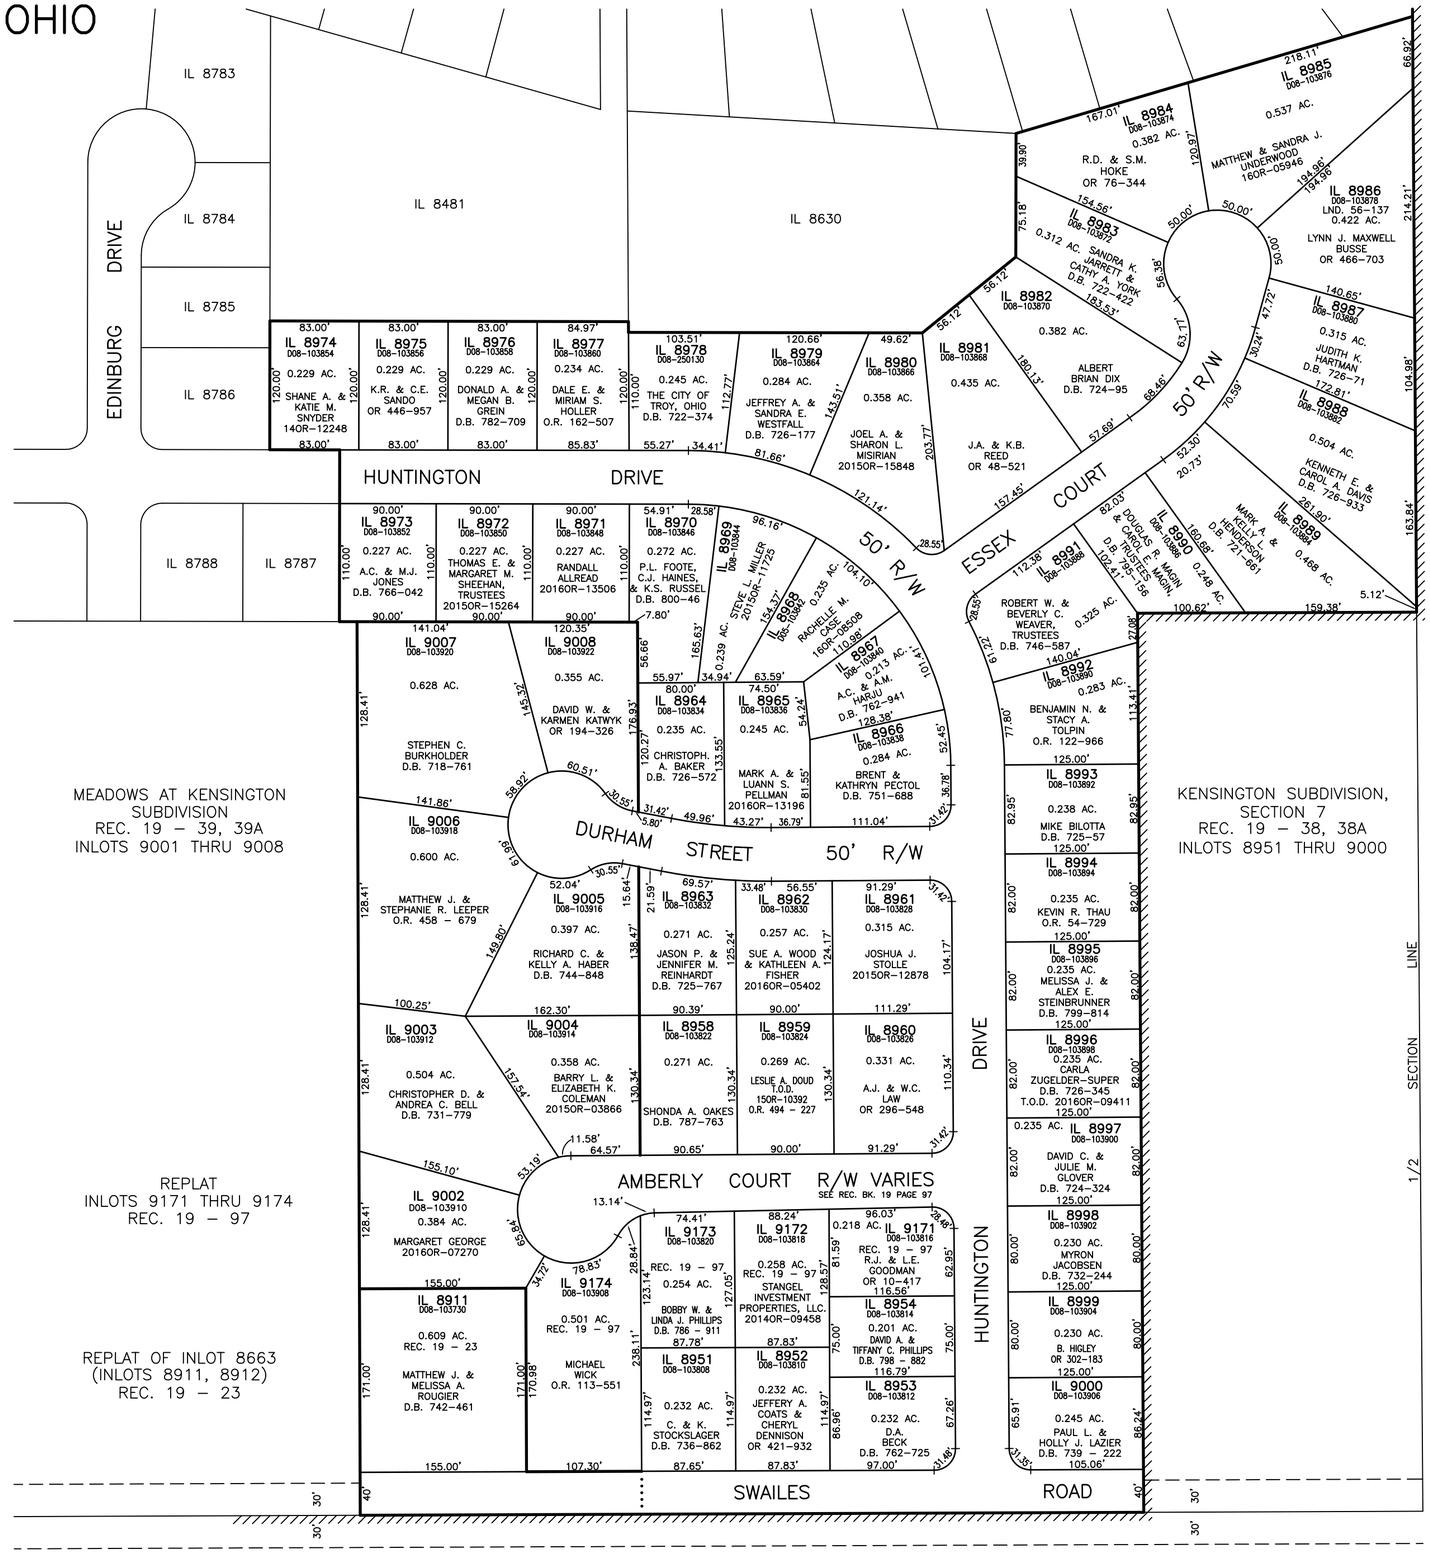

PREPARED BY: MIAMI COUNTY ENGINEER'S MAP DEPARTMENT
PAUL P. HUELSKAMP, COUNTY ENGINEER
DATE: MARCH 19, 2001
REVISED: NOVEMBER 3, 2016 CH