SECTION 31
TOWN 5
RANGE 6

CITY OF TROY
MIAMI COUNTY, OHIO

PLAT SW 202

ABBREVIATION LEGEND		LINE LEGEND	SURVEY INDEX		
20140R–07759	= RECORDER'S DOCUMENT NUMBER	Blow–up Boundary	LND. 20–21		REC. 19–127 (ANNEXED)
O.R. 71–355	= OFFICIAL RECORD 71 PAGE 355	Property Line			REC. 10–18
D.B. 613–172	= DEED BOOK 613, PAGE 172	Lot Split Line			REC. 20–48A, 48B, 48C
REC. 15–72	= RECORDER'S PLAT BOOK 15, PAGE 72	Section Line			
LND. 33–15	= LAND SURVEY VOLUME 33, PAGE 15	Centerline			
LOT 19–12	= LOT SURVEY VOLUME 19, PAGE 12	Right–of–Way Line			
R.R. 8–29	= ROAD RECORD VOLUME 8, PAGE 29	Corporation Line			
R/W	= RIGHT OF WAY				
℄	= CENTERLINE				
AC.	= ACRES				
TWP.	= TOWNSHIP				
TR.	= TRACT				
IL	= INLOT				

100 50 0 100
1"=100'

PAMELA ESTATES SECTION TWO
REC. 20–48A, 48B, 48C
LOTS 9501–9534

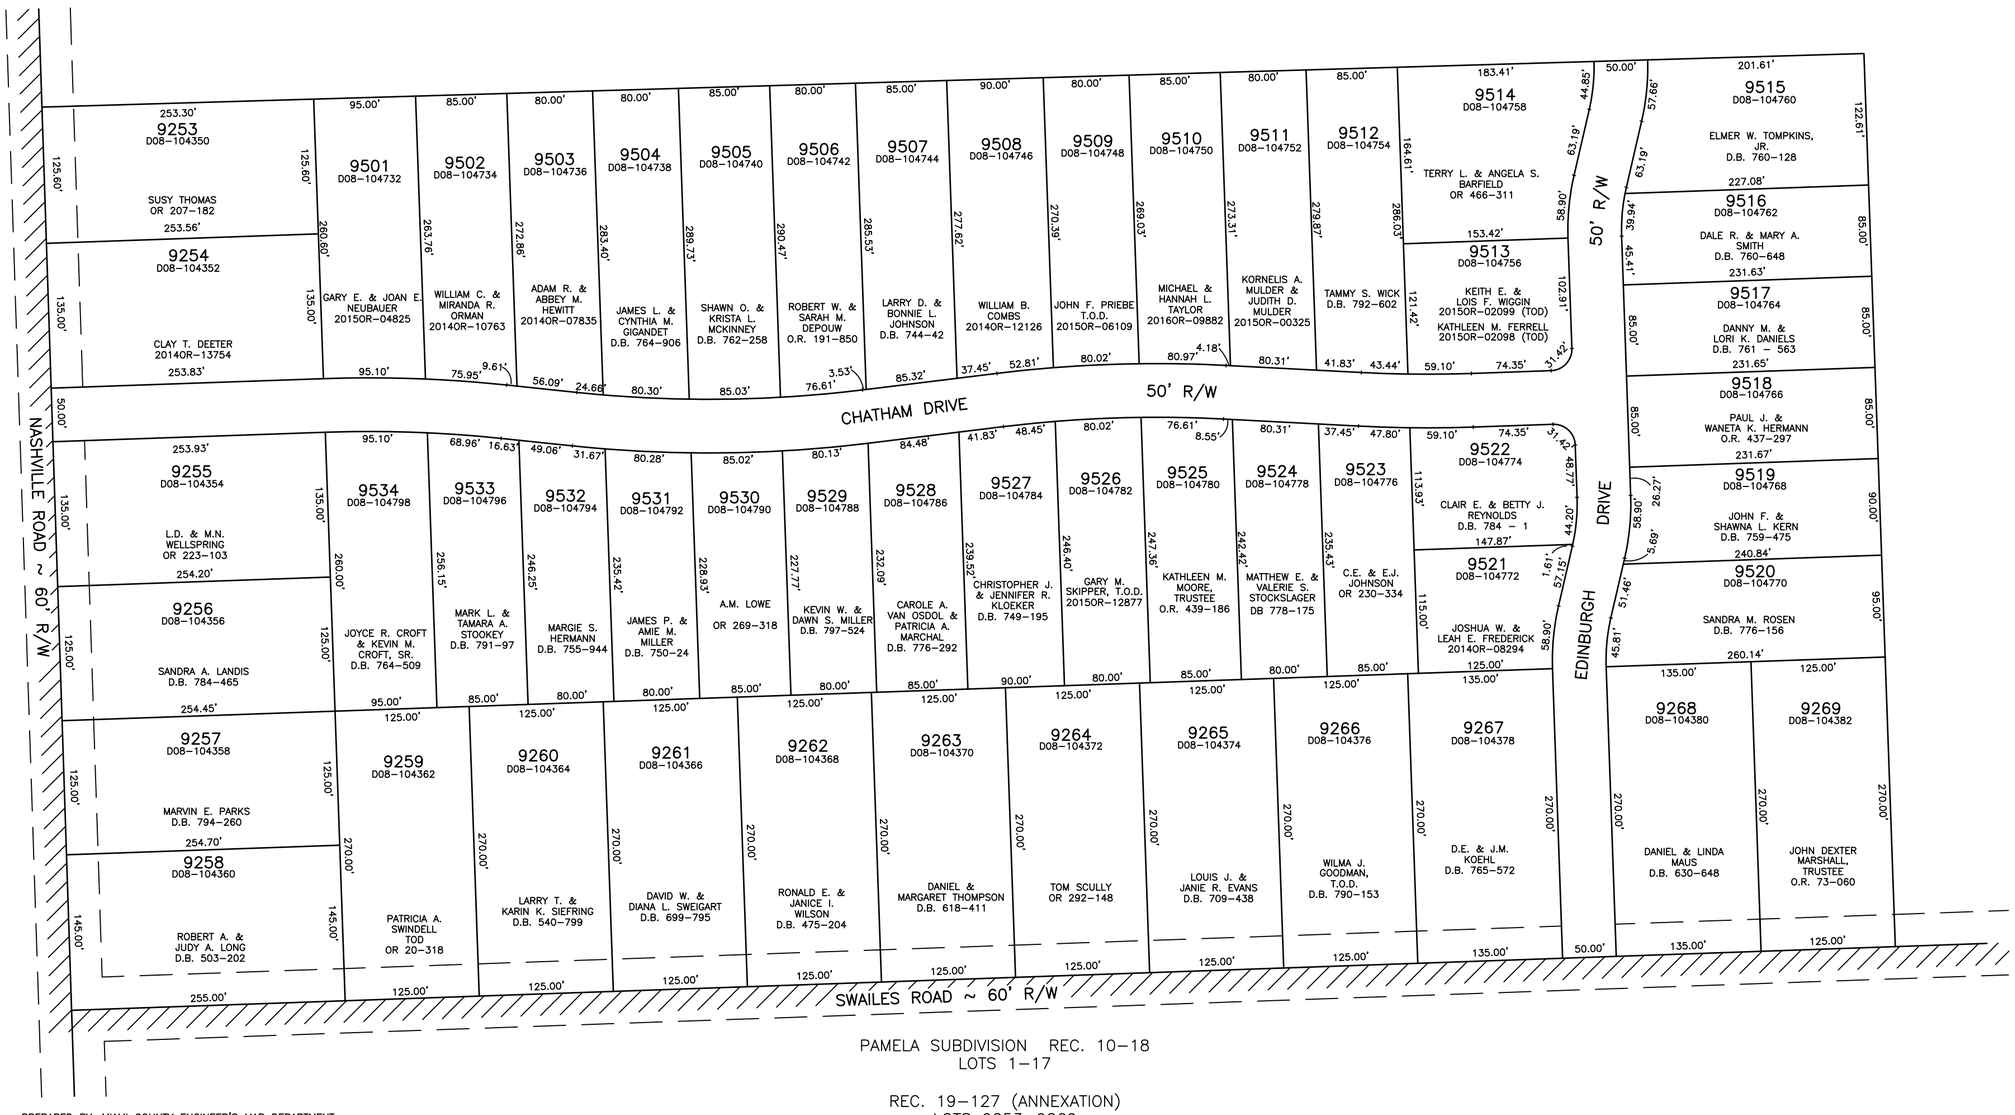

PAMELA SUBDIVISION REC. 10–18
LOTS 1–17

REC. 19–127 (ANNEXATION)
LOTS 9253–9269

PREPARED BY: MIAMI COUNTY ENGINEER'S MAP DEPARTMENT
PAUL P. HUELSKAMP, P.E., P.S., COUNTY ENGINEER

DATE: JUNE 22, 2003

REVISED: AUGUST 22, 2016 CH