PLAT SW 204

CONCORD TOWNSHIP:
S.32, T.5, R.6
S.33, T.5, R.6

CITY OF TROY
MIAMI COUNTY, OHIO

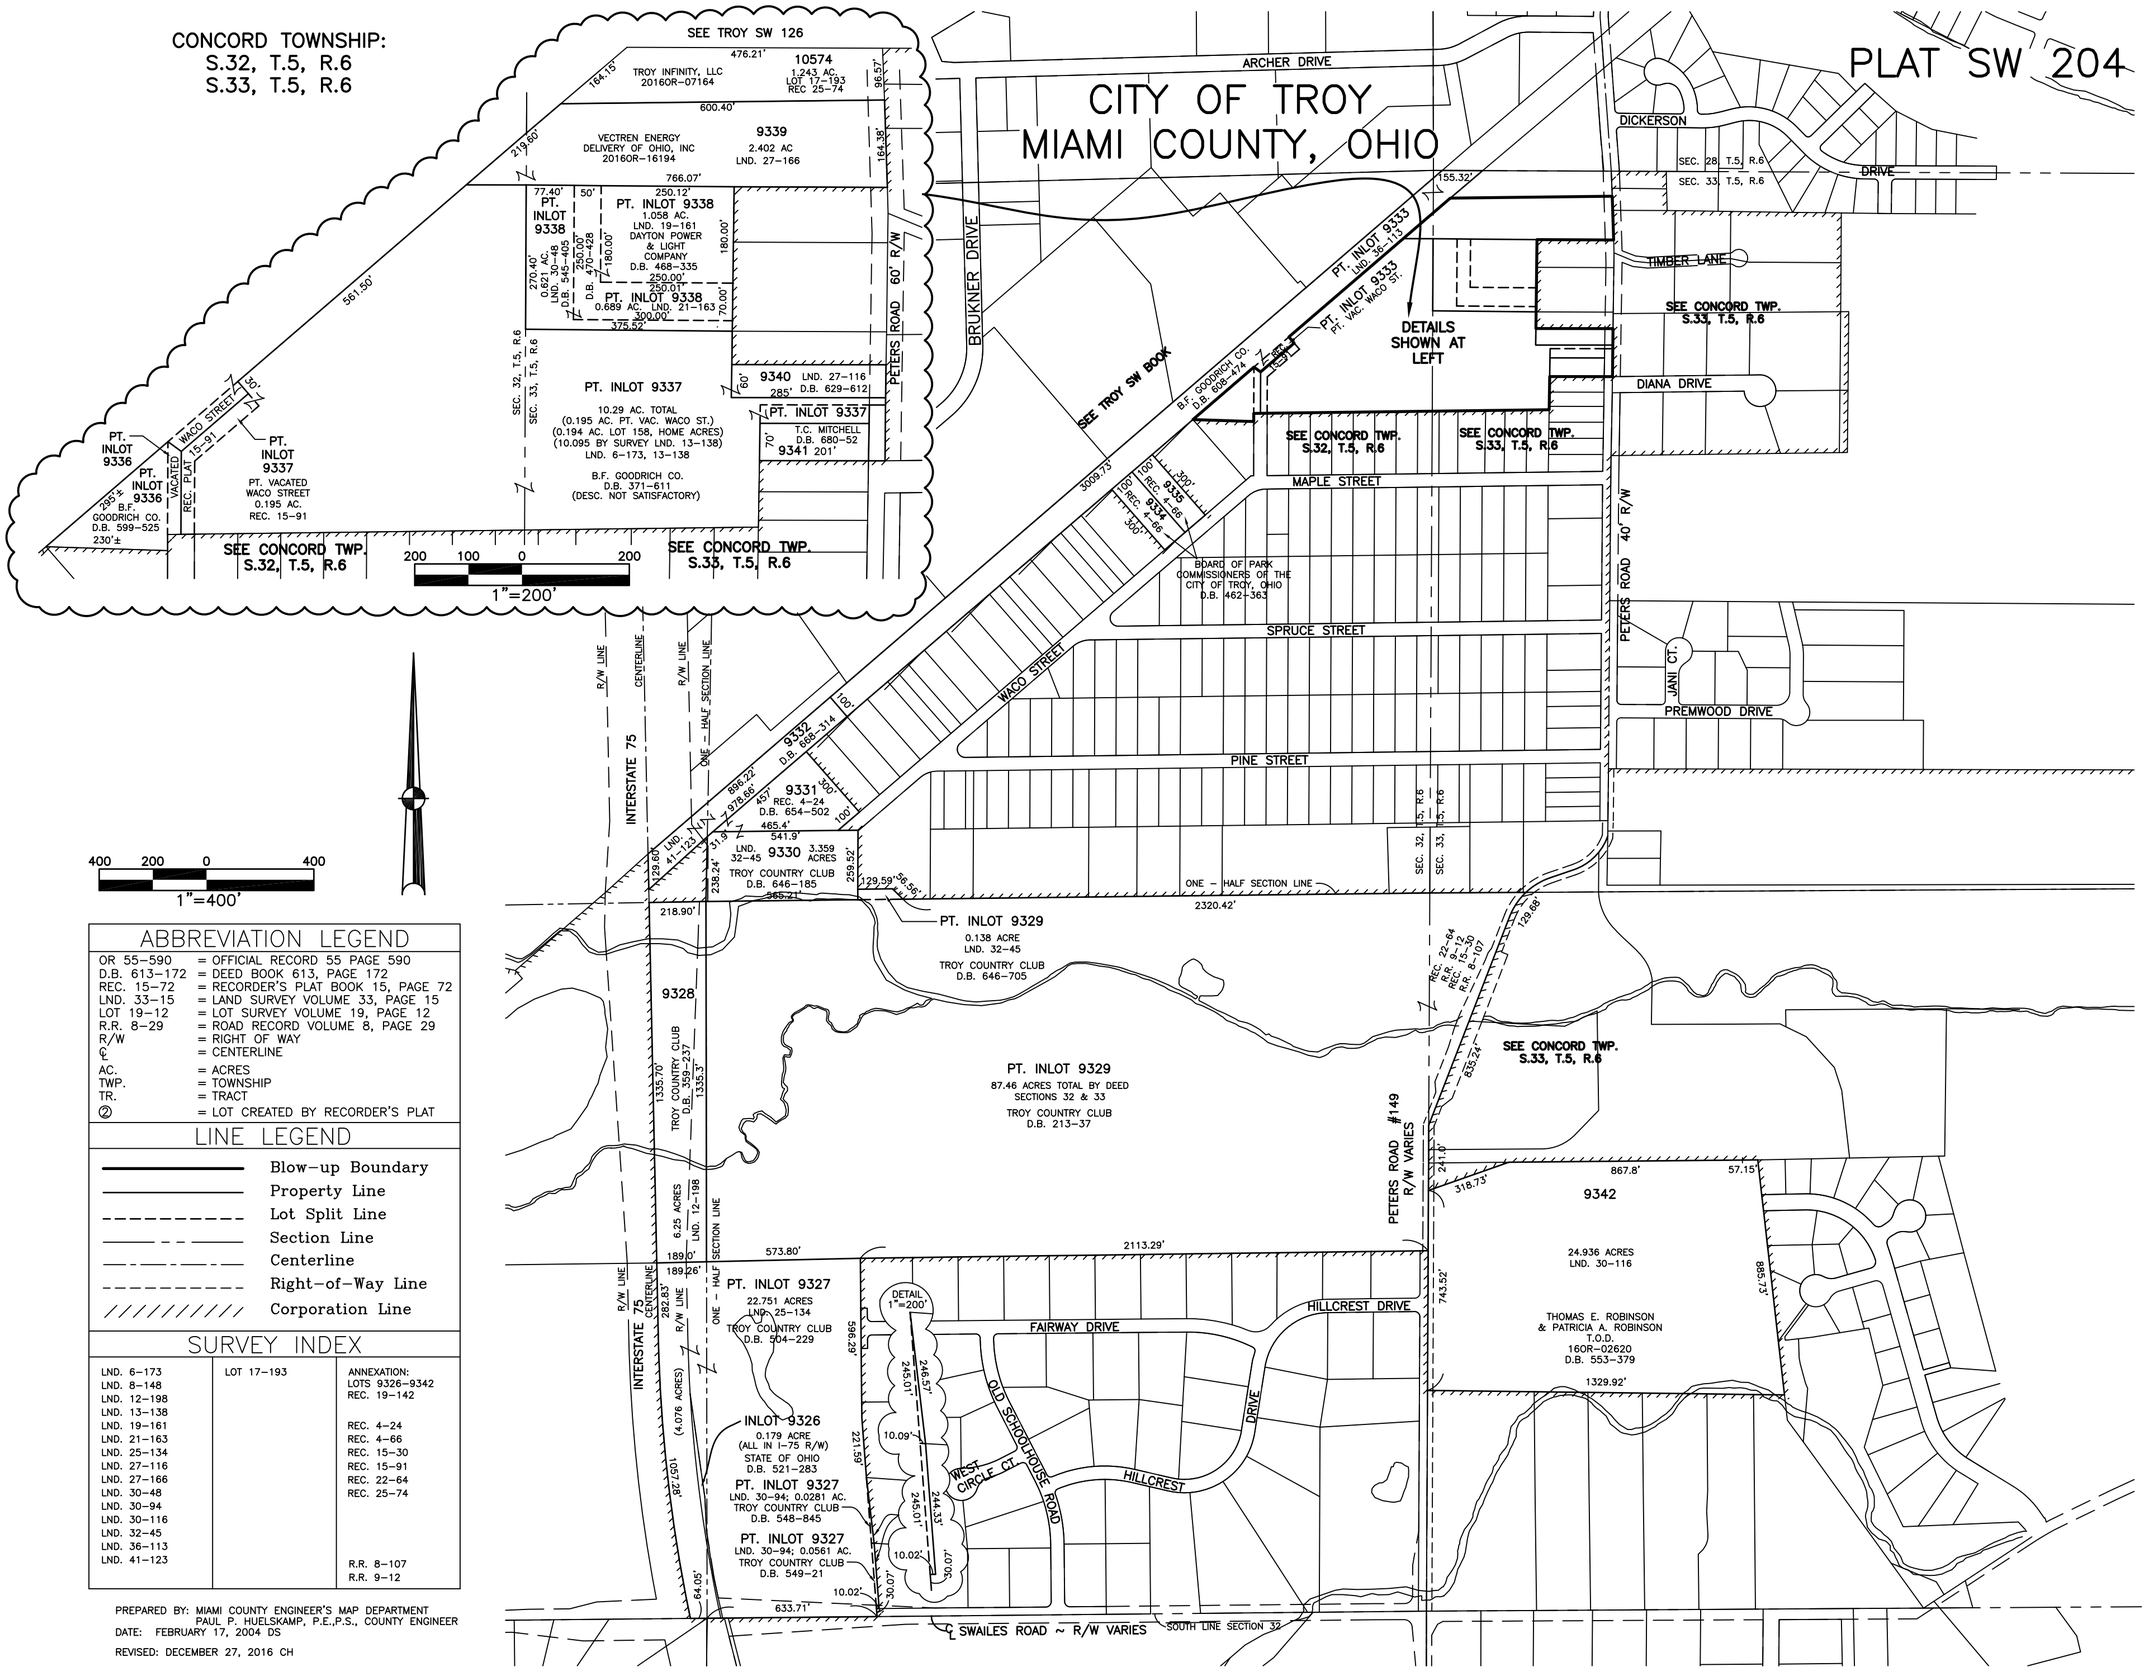

ABBREVIATION LEGEND

OR 55-590	= OFFICIAL RECORD 55 PAGE 590
D.B. 613-172	= DEED BOOK 613, PAGE 172
REC. 15-72	= RECORDER'S PLAT BOOK 15, PAGE 72
LND. 33-15	= LAND SURVEY VOLUME 33, PAGE 15
LOT 19-12	= LOT SURVEY VOLUME 19, PAGE 12
R.R. 8-29	= ROAD RECORD VOLUME 8, PAGE 29
R/W	= RIGHT OF WAY
℄	= CENTERLINE
AC.	= ACRES
TWP.	= TOWNSHIP
TR.	= TRACT
②	= LOT CREATED BY RECORDER'S PLAT

LINE LEGEND

- Blow-up Boundary
- Property Line
- Lot Split Line
- Section Line
- Centerline
- Right-of-Way Line
- Corporation Line

SURVEY INDEX

LND. 6-173	LOT 17-193	ANNEXATION: LOTS 9326-9342 REC. 19-142
LND. 8-148		
LND. 12-198		
LND. 13-138		
LND. 19-161		REC. 4-24
LND. 21-163		REC. 4-66
LND. 25-134		REC. 15-30
LND. 27-116		REC. 15-91
LND. 27-166		REC. 22-64
LND. 30-48		REC. 25-74
LND. 30-94		
LND. 30-116		
LND. 32-45		
LND. 36-113		
LND. 41-123		R.R. 8-107
		R.R. 9-12

PREPARED BY: MIAMI COUNTY ENGINEER'S MAP DEPARTMENT
PAUL P. HUELSKAMP, P.E.,P.S., COUNTY ENGINEER
DATE: FEBRUARY 17, 2004 DS

REVISED: DECEMBER 27, 2016 CH