CITY OF TROY
MIAMI COUNTY, OHIO

SECTION 19, 24
TOWN 5, 7
RANGE 6, 5

SW PLAT 209

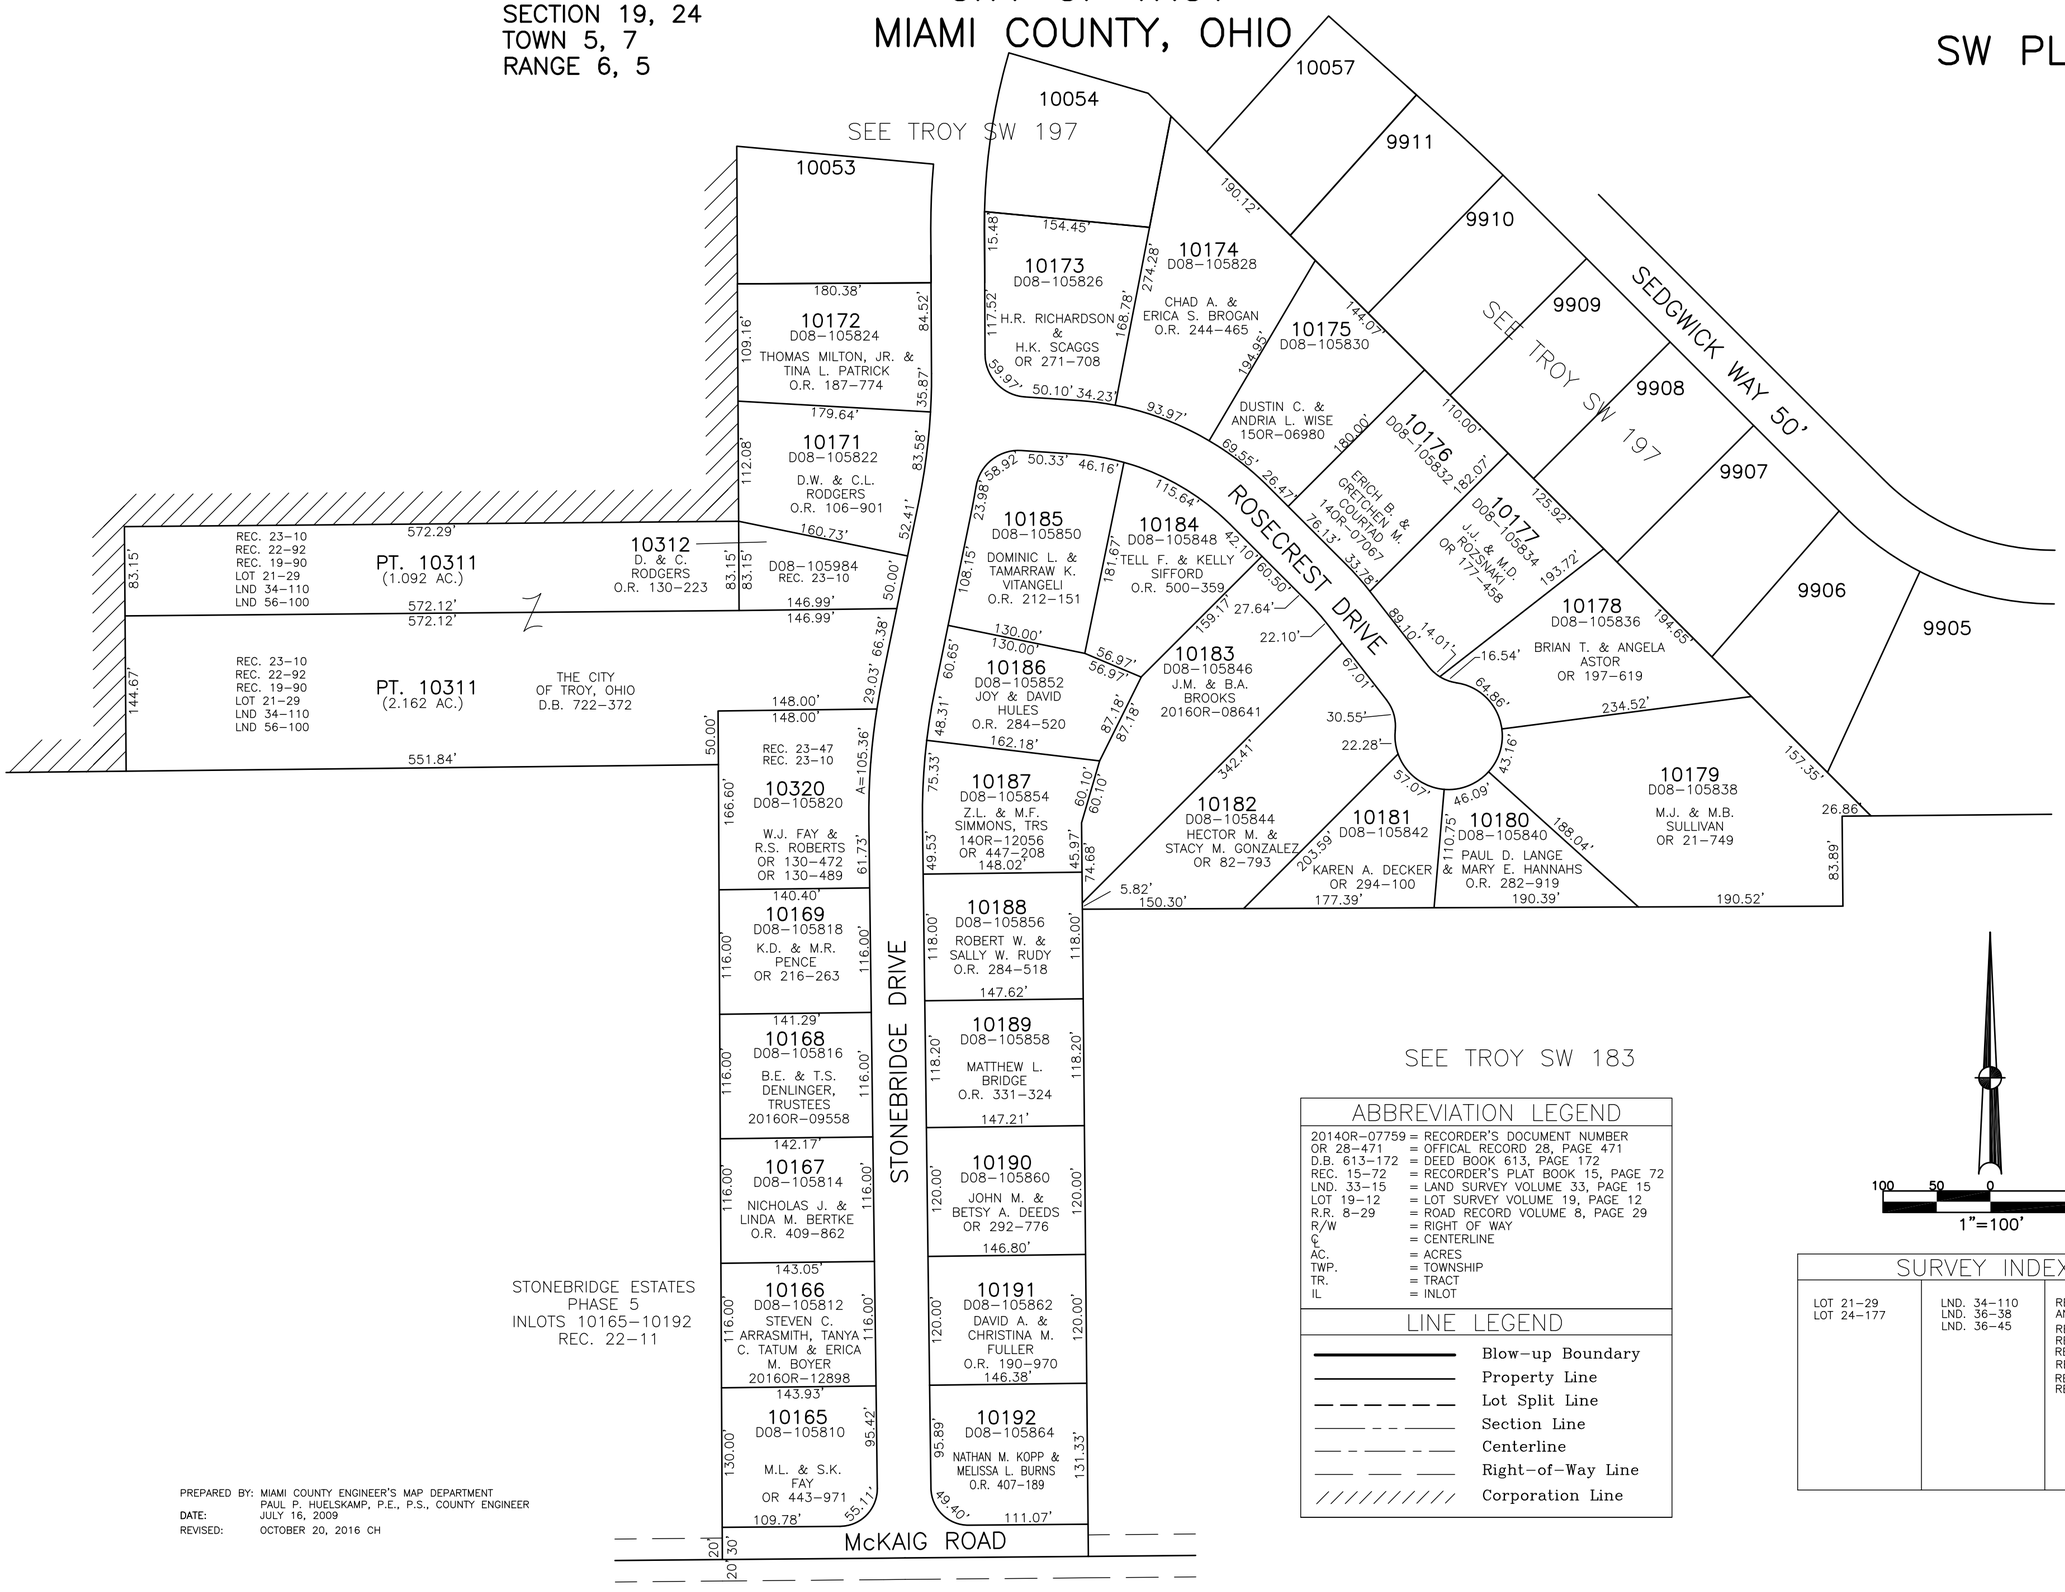

ABBREVIATION LEGEND

20140R–07759	= RECORDER'S DOCUMENT NUMBER
OR 28–471	= OFFICAL RECORD 28, PAGE 471
D.B. 613–172	= DEED BOOK 613, PAGE 172
REC. 15–72	= RECORDER'S PLAT BOOK 15, PAGE 72
LND. 33–15	= LAND SURVEY VOLUME 33, PAGE 15
LOT 19–12	= LOT SURVEY VOLUME 19, PAGE 12
R.R. 8–29	= ROAD RECORD VOLUME 8, PAGE 29
R/W	= RIGHT OF WAY
℄	= CENTERLINE
AC.	= ACRES
TWP.	= TOWNSHIP
TR.	= TRACT
IL	= INLOT

LINE LEGEND

- Blow–up Boundary
- Property Line
- Lot Split Line
- Section Line
- Centerline
- Right–of–Way Line
- Corporation Line

100 50 0 100
1"=100'

SURVEY INDEX

LOT 21–29 LOT 24–177	LND. 34–110 LND. 36–38 LND. 36–45	REC. 16–138 ANNEXATION REC. 17–2 REC. 19–90 REC. 22–11 REC. 22–92 REC. 23–10 REC. 23–47

PREPARED BY: MIAMI COUNTY ENGINEER'S MAP DEPARTMENT
PAUL P. HUELSKAMP, P.E., P.S., COUNTY ENGINEER
DATE: JULY 16, 2009
REVISED: OCTOBER 20, 2016 CH