SECTION 24,25, TOWN 7, RANGE 5

CITY OF TROY PLAT SW 210
MIAMI COUNTY, OHIO

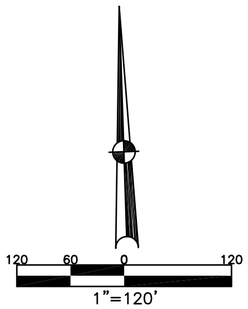

STONEBRIDGE MEADOWS
SECTION 1
REC. 23–100, 100–A
LOTS 10355–10380

SECTION 2
REC. 24–96, 96–A
LOTS 10484–10498

SECTION 3
REC. 25–58, 58–A
LOTS 10555–10571

SECTION 4
REC. 26–30, 30–A, 30–B
LOTS 10655–10676

ABBREVIATION LEGEND

20140R–07759	= RECORDER'S DOCUMENT NUMBER
OR 66–606	= OFFICIAL RECORD 66 PAGE 606
D.B. 613–172	= DEED BOOK 613, PAGE 172
REC. 15–72	= RECORDER'S PLAT BOOK 15, PAGE 72
LND. 33–15	= LAND SURVEY VOLUME 33, PAGE 15
LOT 19–12	= LOT SURVEY VOLUME 19, PAGE 12
R.R. 8–29	= ROAD RECORD VOLUME 8, PAGE 29
R/W	= RIGHT OF WAY
℄	= CENTERLINE
AC.	= ACRES
TWP.	= TOWNSHIP
TR.	= TRACT
IL	= INLOT
D08–105272	= AUDITOR PARCEL ID NUMBER

LINE LEGEND

- Blow–up Boundary
- Property Line
- Lot Split Line
- Section Line
- Centerline
- Right–of–Way Line
- Corporation Line

SURVEY INDEX

LND. 22–56	REC. 19–133 (ANNEXATION)
LND. 28–185	REC. 23–100, 100–A STONEBRIDGE MEADOWS, SEC. 1
LND. 56–139	REC. 24–96, 96–A STONEBRIDGE MEADOWS, SEC. 2
	REC. 25–58, 58–A STONEBRIDGE MEADOWS, SEC. 3
	REC. 26–13
	REC. 26–30, 30–A, 30–B STONEBRIDGE MEADOWS, SEC. 4

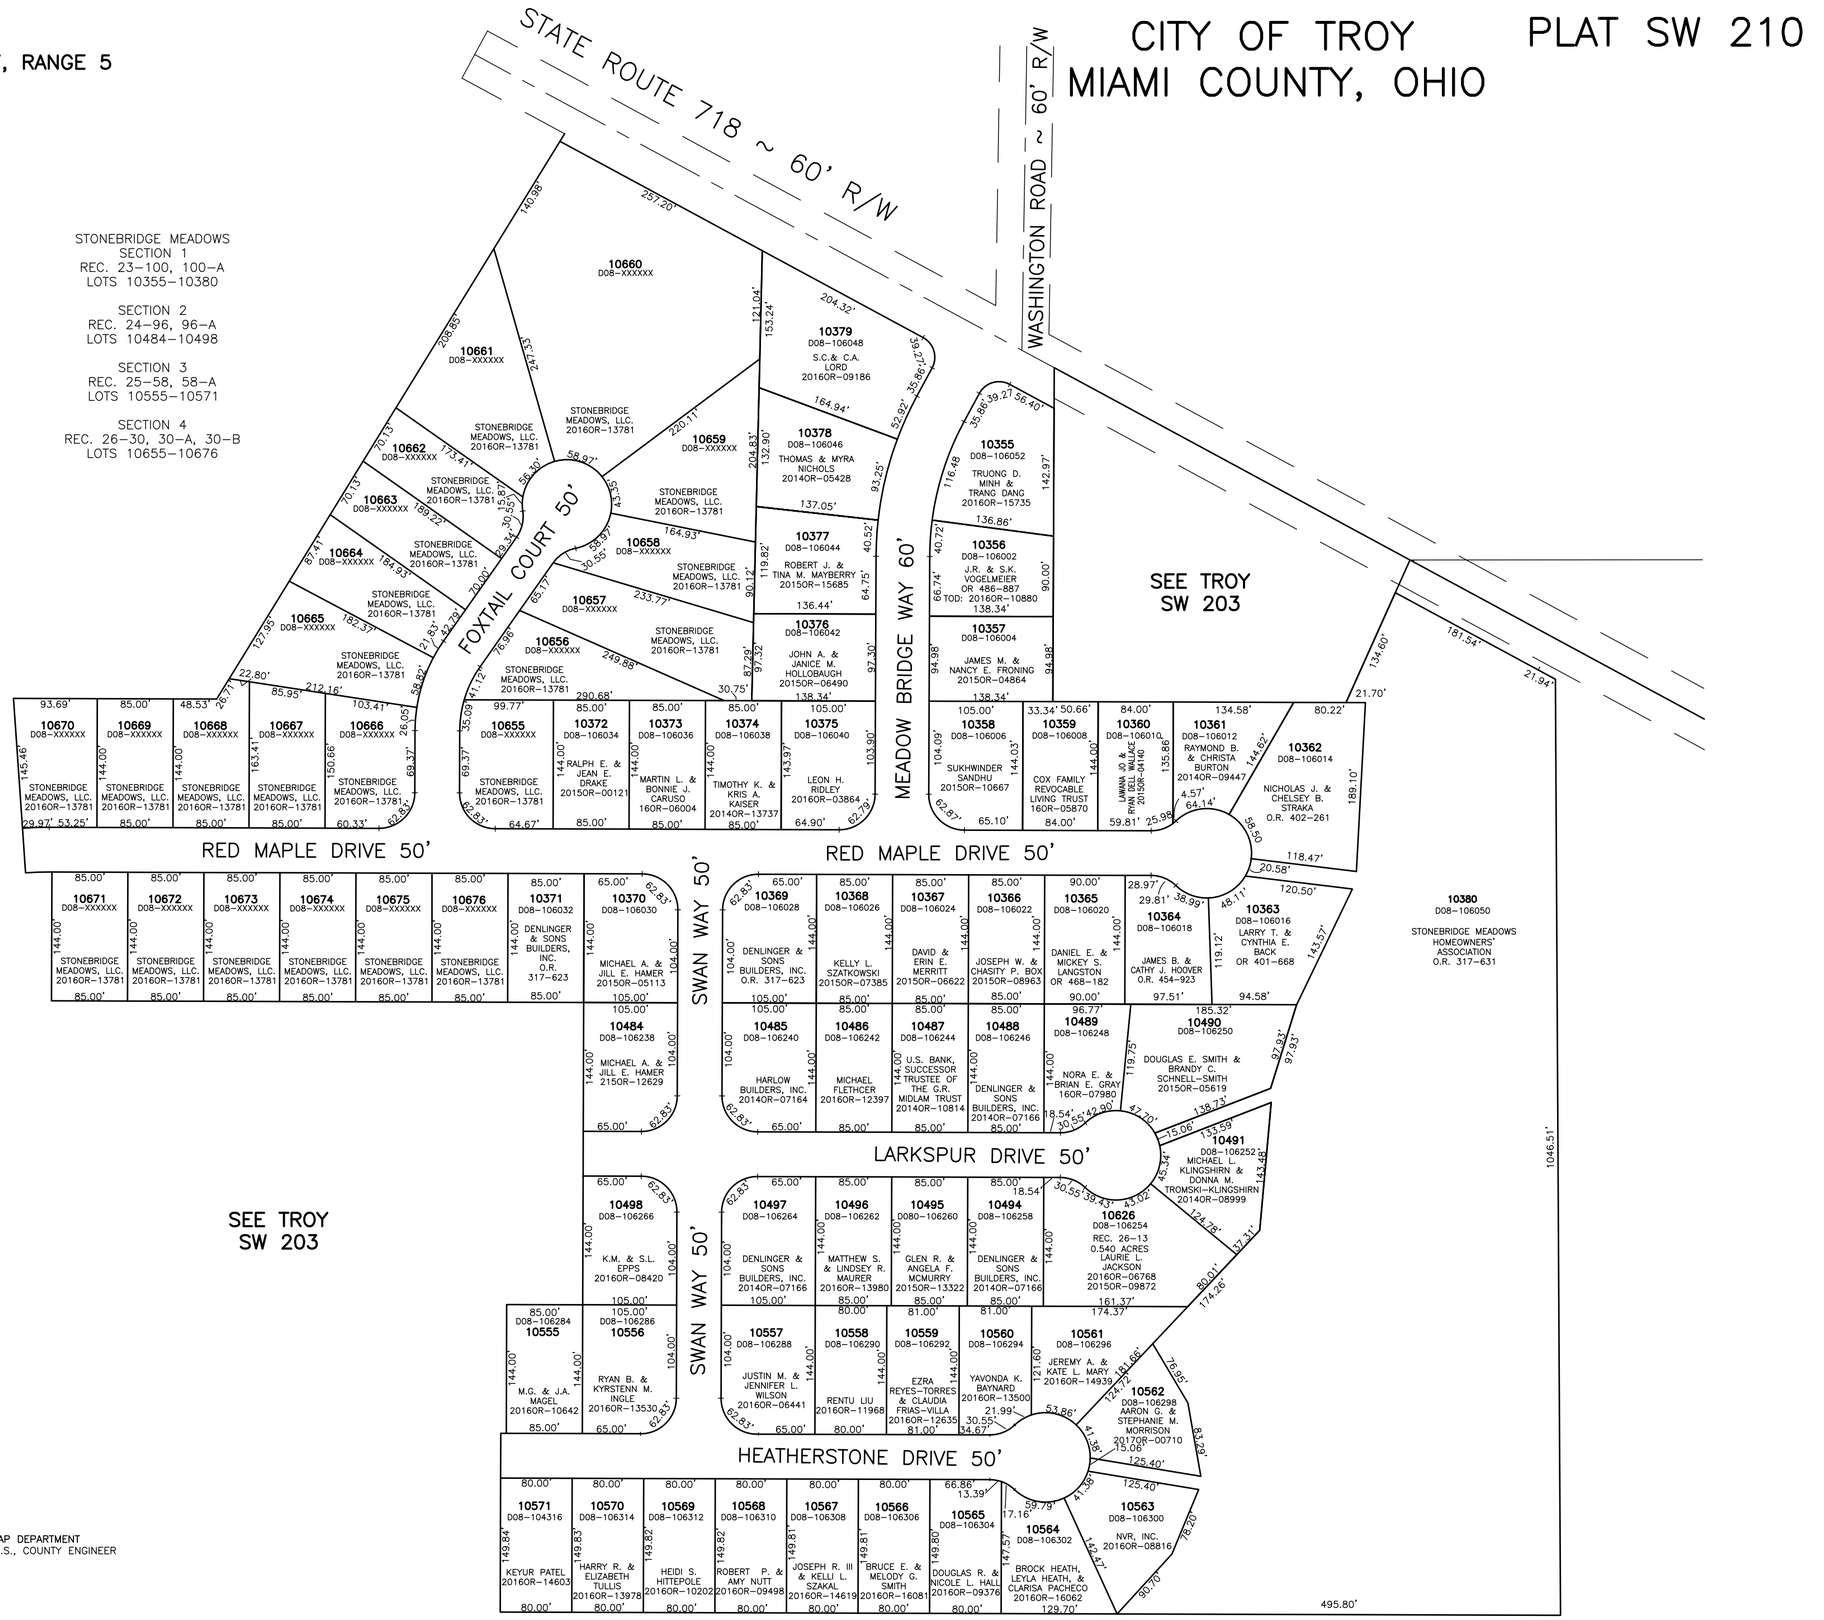

PREPARED BY: MIAMI COUNTY ENGINEER'S MAP DEPARTMENT
PAUL P. HUELSKAMP, P.E., P.S., COUNTY ENGINEER
DATE: SEPTEMBER 6, 2012 DS
REVISED: JANUARY 20, 2017 CH