CONCORD TWP.
MIAMI COUNTY, OHIO

SECTION 29 TOWN 5 RANGE 6
PT. SW 1/4

PARCEL NUMBER
C06–_____

PLAT 29–B

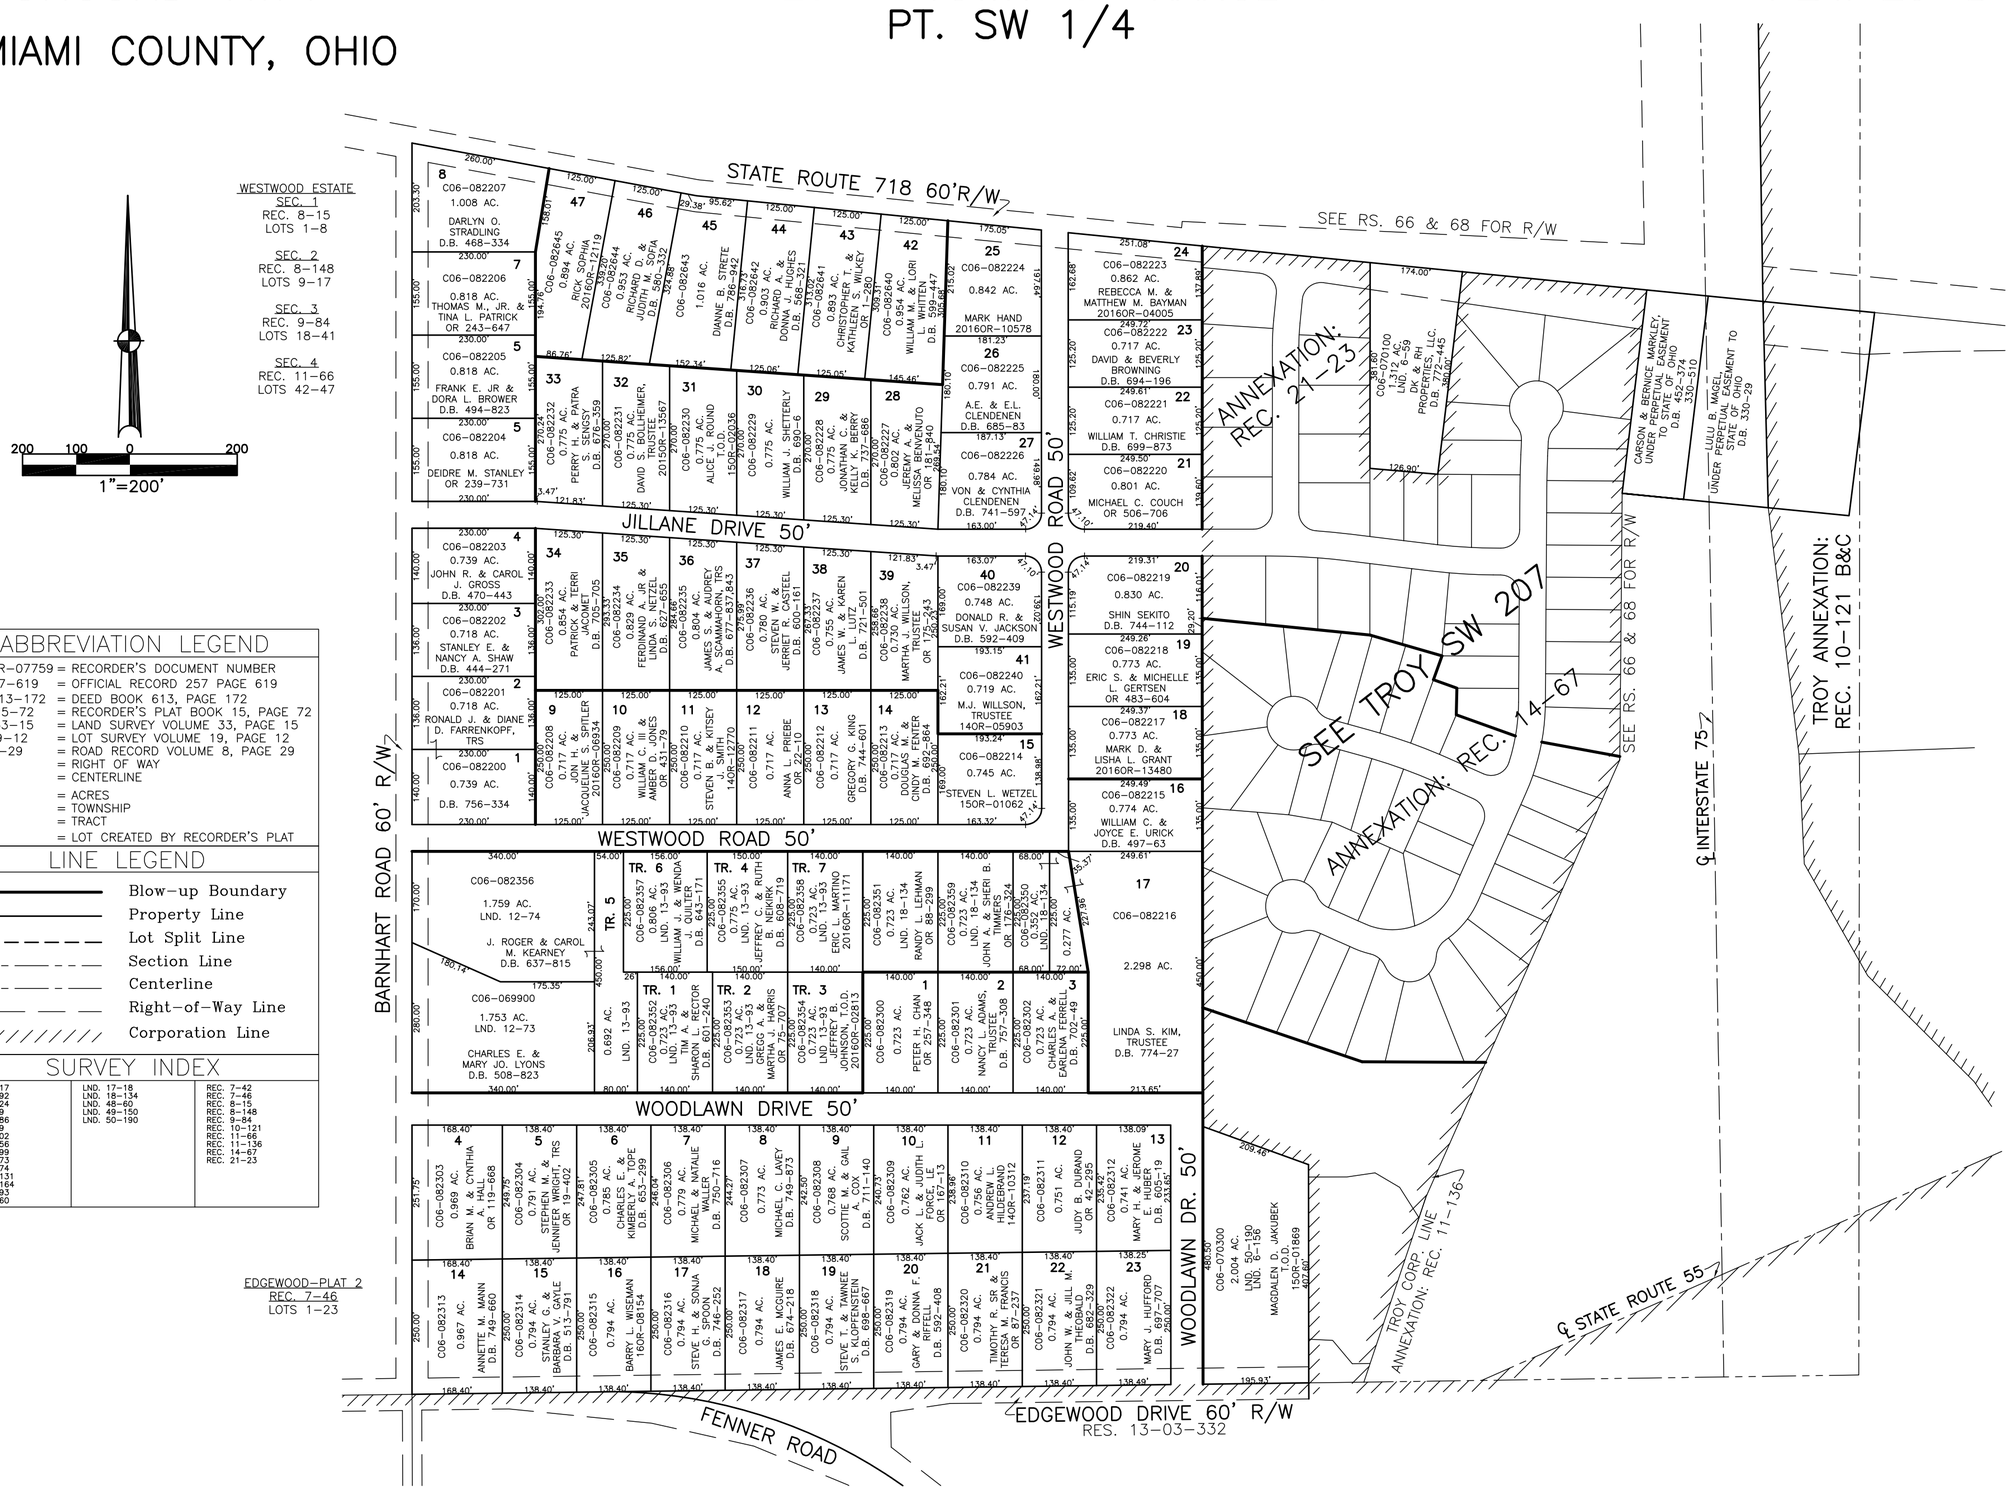

WESTWOOD ESTATE
SEC. 1
REC. 8–15
LOTS 1–8

SEC. 2
REC. 8–148
LOTS 9–17

SEC. 3
REC. 9–84
LOTS 18–41

SEC. 4
REC. 11–66
LOTS 42–47

200 100 0 200
1"=200'

EDGEWOOD–PLAT 2
REC. 7–46
LOTS 1–23

ABBREVIATION LEGEND

20140R–07759	= RECORDER'S DOCUMENT NUMBER
OR 257–619	= OFFICIAL RECORD 257 PAGE 619
D.B. 613–172	= DEED BOOK 613, PAGE 172
REC. 15–72	= RECORDER'S PLAT BOOK 15, PAGE 72
LND. 33–15	= LAND SURVEY VOLUME 33, PAGE 15
LOT 19–12	= LOT SURVEY VOLUME 19, PAGE 12
R.R. 8–29	= ROAD RECORD VOLUME 8, PAGE 29
R/W	= RIGHT OF WAY
℄	= CENTERLINE
AC.	= ACRES
TWP.	= TOWNSHIP
TR.	= TRACT
②	= LOT CREATED BY RECORDER'S PLAT

LINE LEGEND

- Blow–up Boundary
- Property Line
- Lot Split Line
- Section Line
- Centerline
- Right–of–Way Line
- Corporation Line

SURVEY INDEX

LND. 4–217	LND. 17–18	REC. 7–42
LND. 4–392	LND. 18–134	REC. 7–46
LND. 4–424	LND. 48–60	REC. 8–15
LND. 5–39	LND. 49–150	REC. 8–148
LND. 5–186	LND. 50–190	REC. 9–84
LND. 6–59		REC. 10–121
LND. 6–102		REC. 11–66
LND. 6–156		REC. 11–136
LND. 11–99		REC. 14–67
LND. 12–73		REC. 21–23
LND. 12–74		
LND. 12–131		
LND. 12–164		
LND. 13–93		
LND. 16–60		

PREPARED BY: MIAMI COUNTY ENGINEER'S MAP DEPARTMENT
PAUL P. HUELSKAMP, P.E., P.S., COUNTY ENGINEER
DATE: FEBRUARY 13, 2015 MB

REVISED: NOVEMBER 4, 2016 CH