SECTION 8 & 9
TOWN 6
RANGE 5

VILLAGE OF WEST MILTON
MIAMI COUNTY, OHIO

PARCEL NUMBER
L39-_____

PLAT N 75

ABBREVIATION LEGEND		LINE LEGEND		SURVEY INDEX		
20140R-07759	= RECORDER'S DOCUMENT NUMBER		Blow-up Boundary	REC. 20-82	LND. 4-439	
OR 256-937	= OFFICIAL RECORD 256 PAGE 937		Property Line		LND. 28-189	
D.B. 613-172	= DEED BOOK 613, PAGE 172		Lot Split Line		LND. 29-89	
REC. 15-72	= RECORDER'S PLAT BOOK 15, PAGE 72		Section Line		LND. 48-186	
LND. 33-15	= LAND SURVEY VOLUME 33, PAGE 15		Centerline		LND. 52-139	
LOT 19-12	= LOT SURVEY VOLUME 19, PAGE 12		Right-of-Way Line		LND. 52-150	
R.R. 8-29	= ROAD RECORD VOLUME 8, PAGE 29		Corporation Line			
R/W	= RIGHT OF WAY					
℄	= CENTERLINE					
AC.	= ACRES					
TWP.	= TOWNSHIP					
TR.	= TRACT					
IL	= INLOT					

ANNEXATION
LOTS 1685-1688
REC. 20-82

0 200 400 800
1"=400'
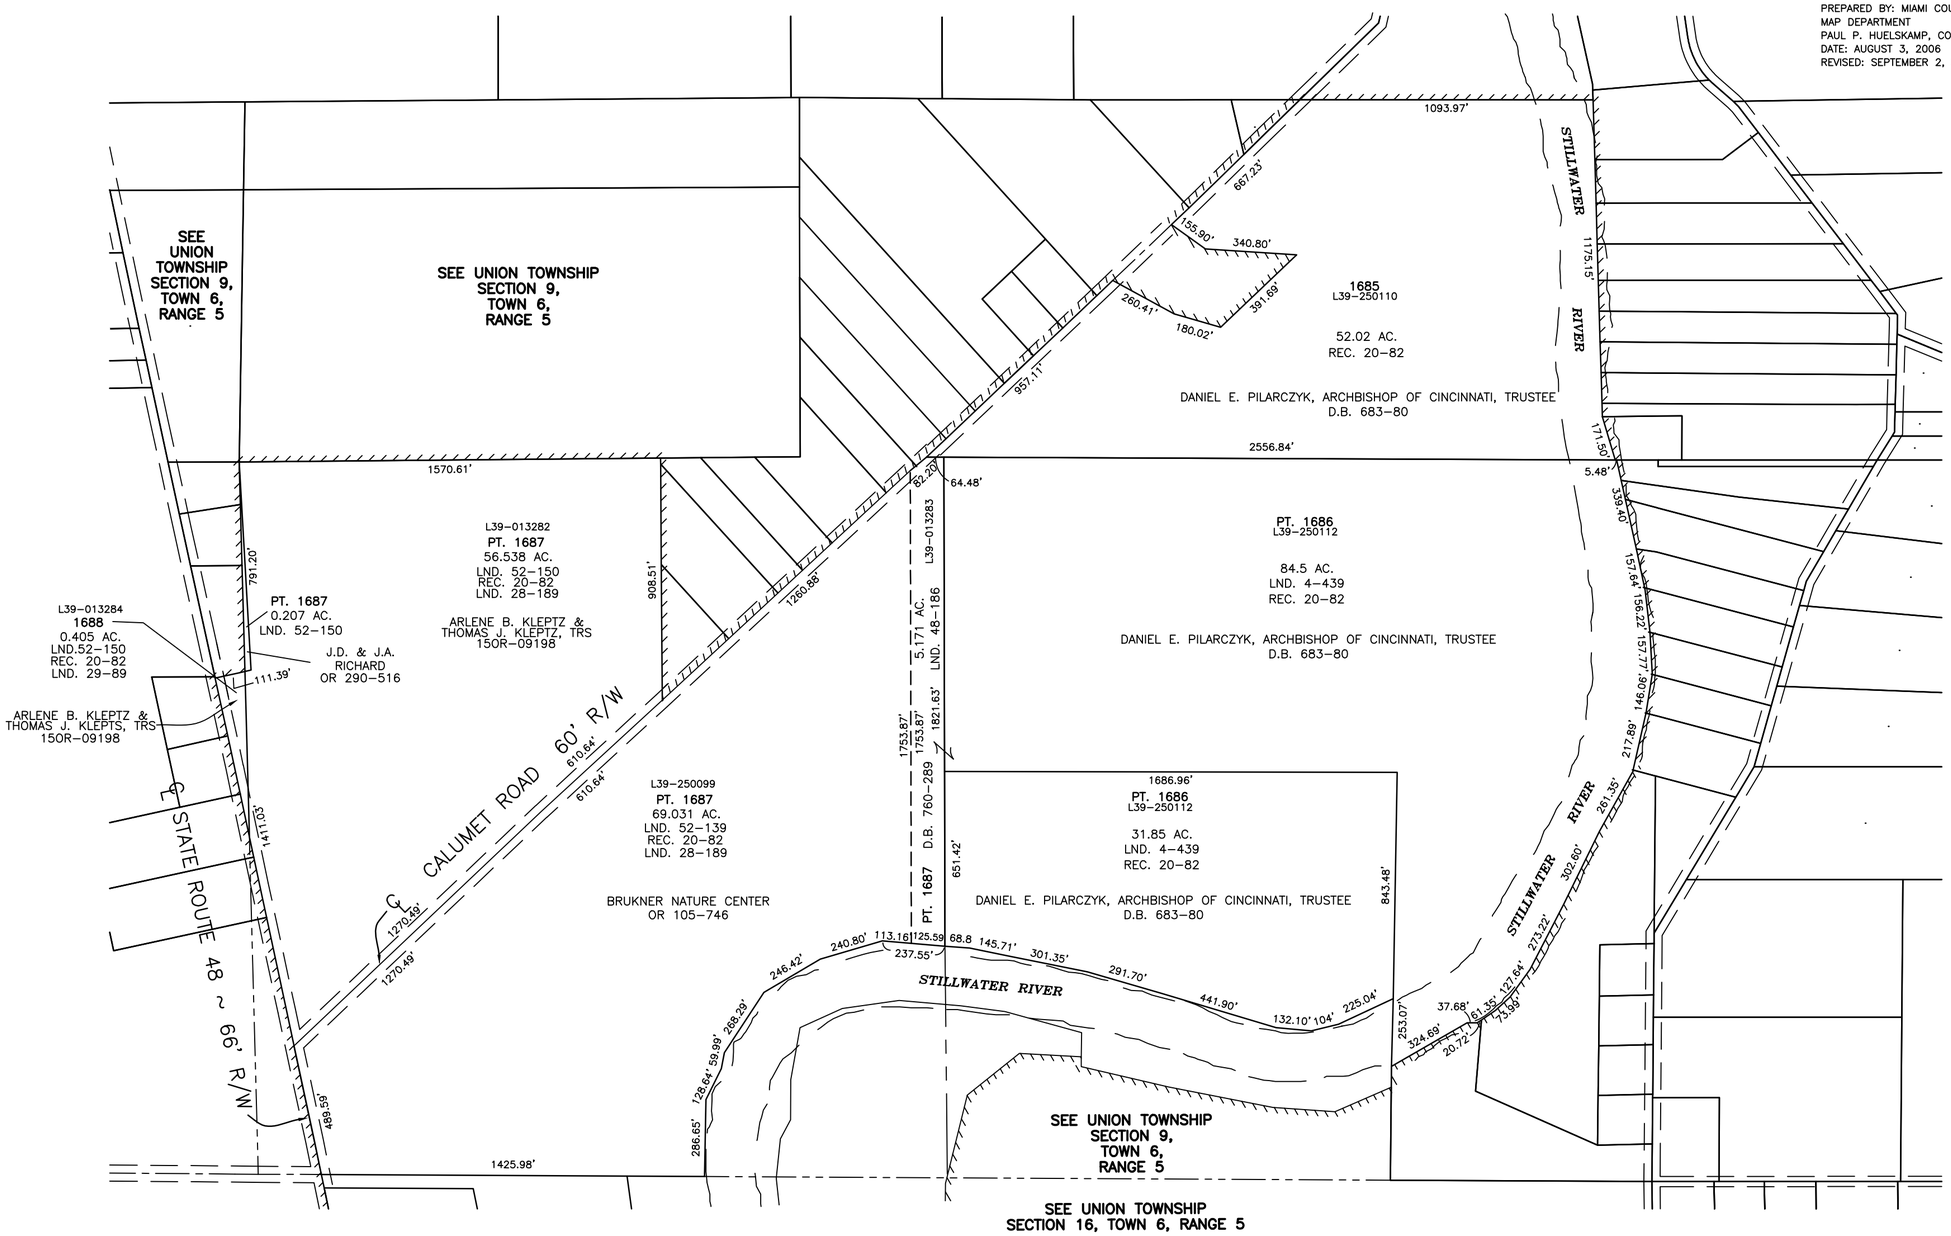
PREPARED BY: MIAMI COUNTY ENGINEER'S
MAP DEPARTMENT
PAUL P. HUELSKAMP, COUNTY ENGINEER
DATE: AUGUST 3, 2006
REVISED: SEPTEMBER 2, 2015 MB